



1 ELEVATION 1 - BUILDINGS 1, 2 & 3 - TYPICAL
3/32" = 1'-0"



2 ELEVATION 2 - BUILDINGS 1, 2 & 3 - TYPICAL
3/32" = 1'-0"



3 ELEVATION 3 - BUILDINGS 1, 2 & 3 - TYPICAL
3/32" = 1'-0"



4 ELEVATION 4 - BUILDINGS 1, 2 & 3 - TYPICAL
3/32" = 1'-0"

GENERAL NOTES:


1. ALL ROOF MOUNTED MECHANICAL EQUIPMENT SHALL BE FULLY SCREENED BY PARAPET WALLS EQUAL TO, OR GREATER THAN, THE HIGHEST POINT ON THE MECHANICAL EQUIPMENT.
2. SOLID MASONRY WALLS AND GATES EQUAL TO, OR GREATER THAN, THE HIGHEST POINT ON THE MECHANICAL EQUIPMENT SHALL SCREEN ALL GROUND MOUNTED MECHANICAL EQUIPMENT.
3. ANY ROOF ACCESS LADDERS SHALL BE LOCATED INSIDE THE BUILDING. ROOF DRAINAGE SHALL UTILIZE INTERIOR ROOF DRAINS OR BE ARCHITECTURALLY INTEGRATED INTO THE BUILDING DESIGN. ARCHITECTURALLY INTEGRATED ROOF DRAINS SHALL REQUIRE ADDITIONAL ARTICULATION BEYOND PAINT ACCENTS.
4. SIGNS REQUIRE A SEPARATE SUBMITTAL AND PERMIT.

KEYED NOTES:

- 1 STUCCO SYSTEM
- 2 STOREFRONT WINDOW SYSTEM
- 3 STUCCO CONTROL JOINTS
- 4 METAL RAILING
- 5 PARAPET REFER TO DETAILS.
- 6 STEEL CANOPY - REFER TO SECTIONS, DETAILS AND STRUCTURAL.
- 7 6" HORIZONTAL - SLATS - WOOD LOOK METAL PANEL
- 8 ALUMINUM FRAME SLIDING DOOR

MATERIAL LEGEND:

- A PAINTED SHERWIN WILLIAMS SW 7757 "HIGH REFLECTIVE WHITE" - STUCCO SYSTEM
- B PAINTED SHERWIN WILLIAMS SW 7017 "DORIAN GRAY" - STUCCO SYSTEM
- C PAINTED SHERWIN WILLIAMS SW 6801 "REGALE BLUE" - STUCCO SYTEM
- D PAINTED SHERWIN WILLIAMS SW 7069 "IRON ORE" - METAL CANOPY
- E 6" HORIZONTAL SLATS - COLOR - "ROYAL OAK" BY KNOTWOOD

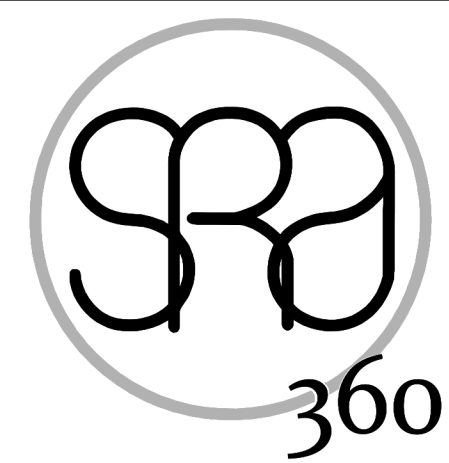

STEWART + REINDERSMA
ARCHITECTURE, PLLC

8145 E. Indian Bend Rd.
Scottsdale, Arizona 85250
480.515.5123
www.sra360.com



consultant:

contact:
CONSTRUCTION SOLUTIONS COMPANY
2880 E. 14TH N
AMMON, ID 83401
CONTACT: ERIC WALL
T: (206) 371-4625

This drawing is an instrument of service and the property of Stewart + ReindersMA Architecture, PLLC, and shall remain their property. The use of this drawing shall be restricted to the project and location shown. No part of this drawing shall be reproduced or transmitted in any form or by any means electronic or mechanical, including photocopying, recording, or by any information storage and retrieval system, without prior written permission from Stewart + ReindersMA Architecture, PLLC.



project:

VILLAS AT THE GIN
SEC OF W. EDISON ROAD & ESTRELLA PARKWAY
MARICOPA, ARIZONA 85139

date: 00/00/22

issued for: DESIGN REVIEW

revision no.: date:

1		
2		
3		
4		

job no.: 21-178

sheet title:
EXTERIOR ELEVATIONS
BUILDINGS 1, 2 & 3

sheet no.:

A5.1



1 ELEVATION 1 - BUILDING 4

3/32" = 1'-0"



2 ELEVATION 2 - BUILDING 4

3/32" = 1'-0"



3 ELEVATION 3 - BUILDING 4

3/32" = 1'-0"



4 ELEVATION 4 - BUILDING 4

3/32" = 1'-0"

GENERAL NOTES:





1. ALL ROOF MOUNTED MECHANICAL EQUIPMENT SHALL BE FULLY SCREENED BY PARAPET WALLS EQUAL TO, OR GREATER THAN, THE HIGHEST POINT ON THE MECHANICAL EQUIPMENT.
2. SOLID MASONRY WALLS AND GATES EQUAL TO, OR GREATER THAN, THE HIGHEST POINT ON THE MECHANICAL EQUIPMENT SHALL SCREEN ALL GROUND MOUNTED MECHANICAL EQUIPMENT.
3. ANY ROOF ACCESS LADDERS SHALL BE LOCATED INSIDE THE BUILDING. ROOF DRAINAGE SHALL UTILIZE INTERIOR ROOF DRAINS OR BE ARCHITECTURALLY INTEGRATED INTO THE BUILDING DESIGN. ARCHITECTURALLY INTEGRATED ROOF DRAINS SHALL REQUIRE ADDITIONAL ARTICULATION BEYOND PAINT ACCENTS.
4. SIGNS REQUIRE A SEPARATE SUBMITTAL AND PERMIT.

KEYED NOTES:

- 1 STUCCO SYSTEM
- 2 STOREFRONT WINDOW SYSTEM
- 3 STUCCO CONTROL JOINTS
- 4 METAL RAILING
- 5 PARAPET REFER TO DETAILS
- 6 STEEL CANOPY - REFER TO SECTIONS, DETAILS AND STRUCTURAL
- 7 6" HORIZONTAL SLATS - WOOD LOOK METAL PANEL
- 8 ALUMINUM FRAME SLIDING DOOR

MATERIAL LEGEND:

- A PAINTED SHERWIN WILLIAMS SW 7757 "HIGH REFLECTIVE WHITE" - STUCCO SYSTEM
- B PAINTED SHERWIN WILLIAMS SW 7017 "DORIAN GRAY" - STUCCO SYTEM
- C PAINTED SHERWIN WILLIAMS SW 6801 "REGALE BLUE" - STUCCO SYSTEM
- D PAINTED SHERWIN WILLIAMS SW 7069 "IRON ORE" - METAL CANOPY
- E 6" HORIZONTAL SLATS - COLOR - "ROYAL OAK" BY KNOTWOOD

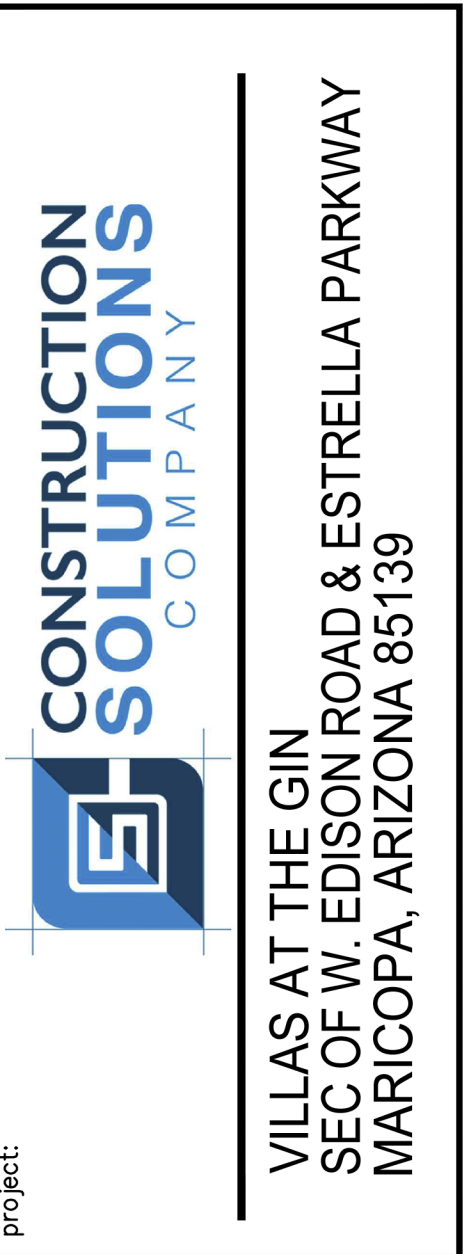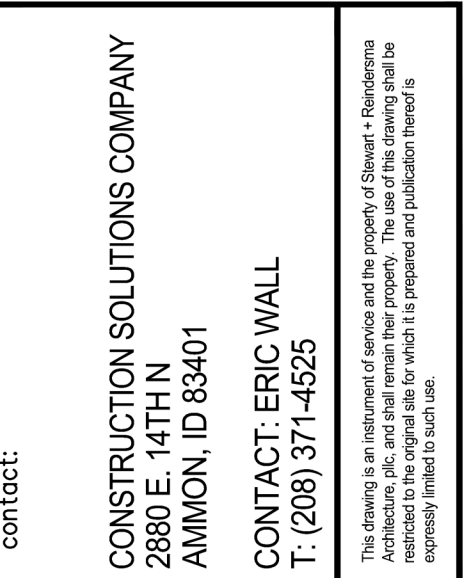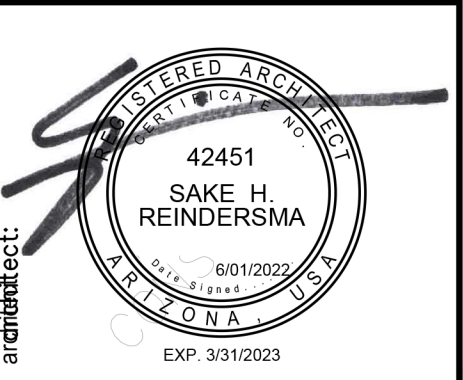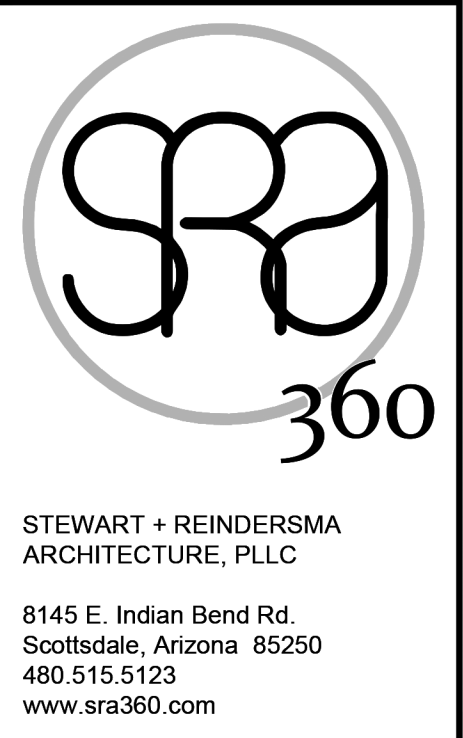

date:	00/00/22
issued for:	DESIGN REVIEW
revision no.:	date:
1	
2	
3	
4	
job no.:	21-178

sheet title:
EXTERIOR ELEVATIONS
BUILDING 4

sheet no.:

A5.2



1 ELEVATION 1 - BUILDINGS 5 & 6 - TYPICAL
3/32" = 1'-0"



2 ELEVATION 2 - BUILDINGS 5 & 6 - TYPICAL
3/32" = 1'-0"



3 ELEVATION 3 - BUILDINGS 5 & 6 - TYPICAL
3/32" = 1'-0"



4 ELEVATION 4 - BUILDINGS 5 & 6 - TYPICAL
3/32" = 1'-0"

GENERAL NOTES:


1. ALL ROOF MOUNTED MECHANICAL EQUIPMENT SHALL BE FULLY SCREENED BY PARAPET WALLS EQUAL TO, OR GREATER THAN, THE HIGHEST POINT ON THE MECHANICAL EQUIPMENT.
2. SOLID MASONRY WALLS AND GATES EQUAL TO, OR GREATER THAN, THE HIGHEST POINT ON THE MECHANICAL EQUIPMENT SHALL SCREEN ALL GROUND MOUNTED MECHANICAL EQUIPMENT.
3. ANY ROOF ACCESS LADDERS SHALL BE LOCATED INSIDE THE BUILDING. ROOF DRAINAGE SHALL UTILIZE INTERIOR ROOF DRAINS OR BE ARCHITECTURALLY INTEGRATED INTO THE BUILDING DESIGN. ARCHITECTURALLY INTEGRATED ROOF DRAINS SHALL REQUIRE ADDITIONAL ARTICULATION BEYOND PAINT ACCENTS.
4. SIGNS REQUIRE A SEPARATE SUBMITTAL AND PERMIT.

KEYED NOTES:

- 1 STUCCO SYSTEM
- 2 STOREFRONT WINDOW SYSTEM
- 3 STUCCO CONTROL JOINTS
- 4 METAL RAILING
- 5 PARAPET REFER TO DETAILS
- 6 STEEL CANOPY - REFER TO SECTIONS, DETAILS AND STRUCTURAL
- 7 6" HORIZONTAL SLATS - WOOD LOOK METAL PANEL
- 8 ALUMINUM FRAME SLIDING DOOR

MATERIAL LEGEND:

- A PAINTED SHERWIN WILLIAMS SW 7757 "HIGH REFLECTIVE WHITE" - STUCCO SYSTEM
B PAINTED SHERWIN WILLIAMS SW 7017 "DORIAN GRAY" - STUCCO SYSTEM
C PAINTED SHERWIN WILLIAMS SW 6801 "REGALE BLUE" - STUCCO SYSTEM
D PAINTED SHERWIN WILLIAMS SW 7069 "IRON ORE" - METAL CANOPY
E 6" HORIZONTAL SLATS - COLOR - "ROYAL OAK" BY KNOTWOOD

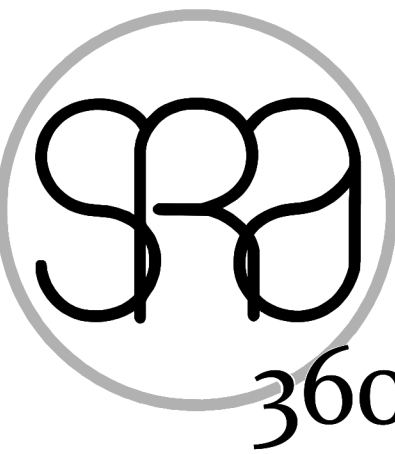

STEWART + REINDERSMA
ARCHITECTURE, PLLC

8145 E. Indian Bend Rd.
Scottsdale, Arizona 85250
480.515.5123
www.sra360.com



consultant:

contact:
CONSTRUCTION SOLUTIONS COMPANY
2880 E. 14TH N
AVONDALE, AZ 85011
CONTACT: ERIC WALL
T: (206) 371-4525

This drawing is an instrument of service and the property of Stewart + ReindersMA Architecture, PLLC, and shall remain their property. The use of this drawing shall be limited to the project and location specified. No other use without the prior written consent of Stewart + ReindersMA Architecture, PLLC. This drawing is prepared and published in accordance with the provisions of the Arizona Professional Engineers Act.



project:

VILLAS AT THE GIN
SEC OF W. EDISON ROAD & ESTRELLA PARKWAY
MARICOPA, ARIZONA 85139

date: 00/00/22

issued for:

DESIGN REVIEW

revision no.:

date:

1

2

3

4

job no.:


21-178

sheet title:


EXTERIOR ELEVATIONS
BUILDINGS 5 & 6

sheet no.:


A5.3

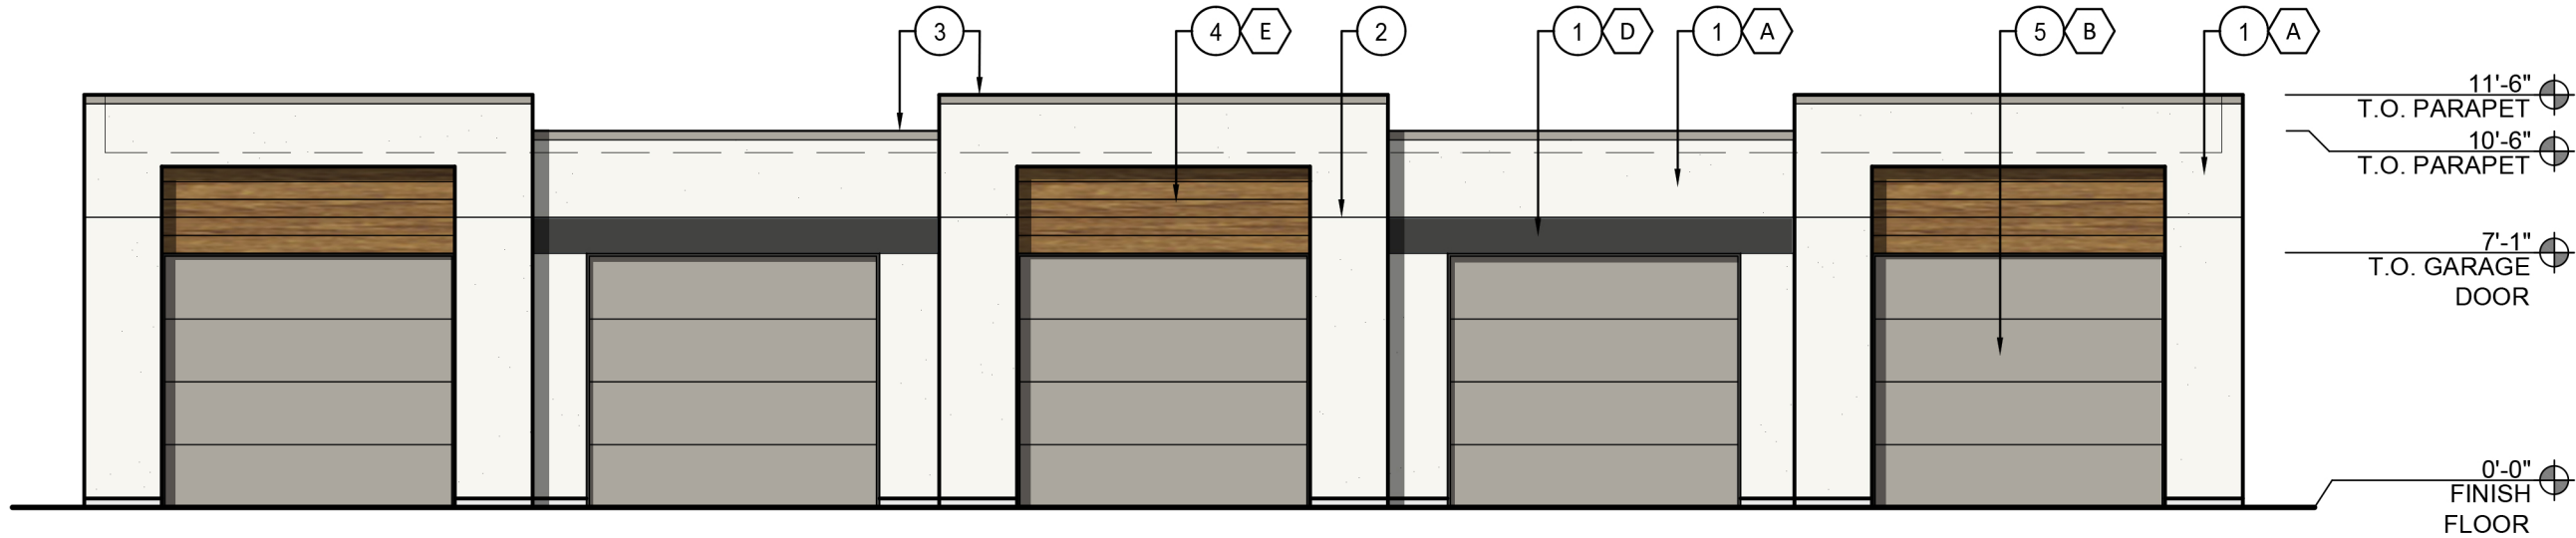


1 ELEVATION 1 - PARKING GARAGE - TYPICAL
3/16" = 1'-0"

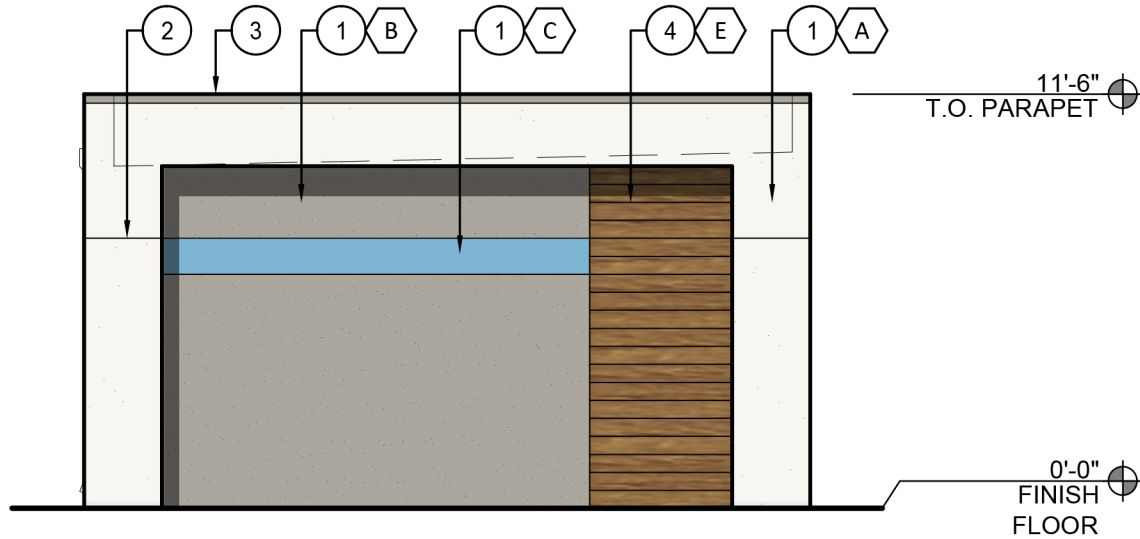

2 ELEVATION 2 - PARKING GARAGE - TYPICAL
3/16" = 1'-0"

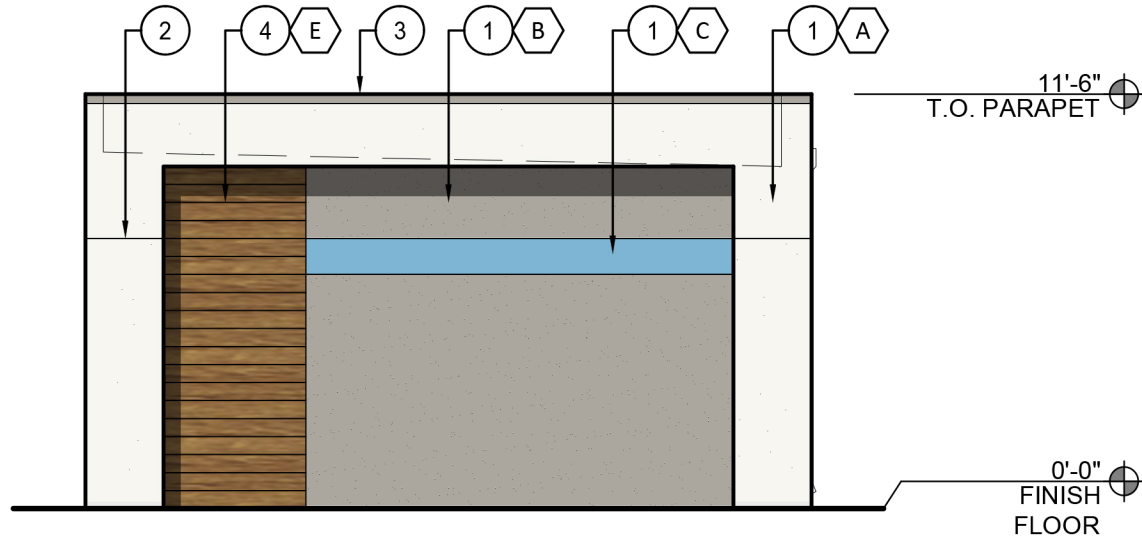

3 ELEVATION 3 - PARKING GARAGE - TYPICAL
3/16" = 1'-0"

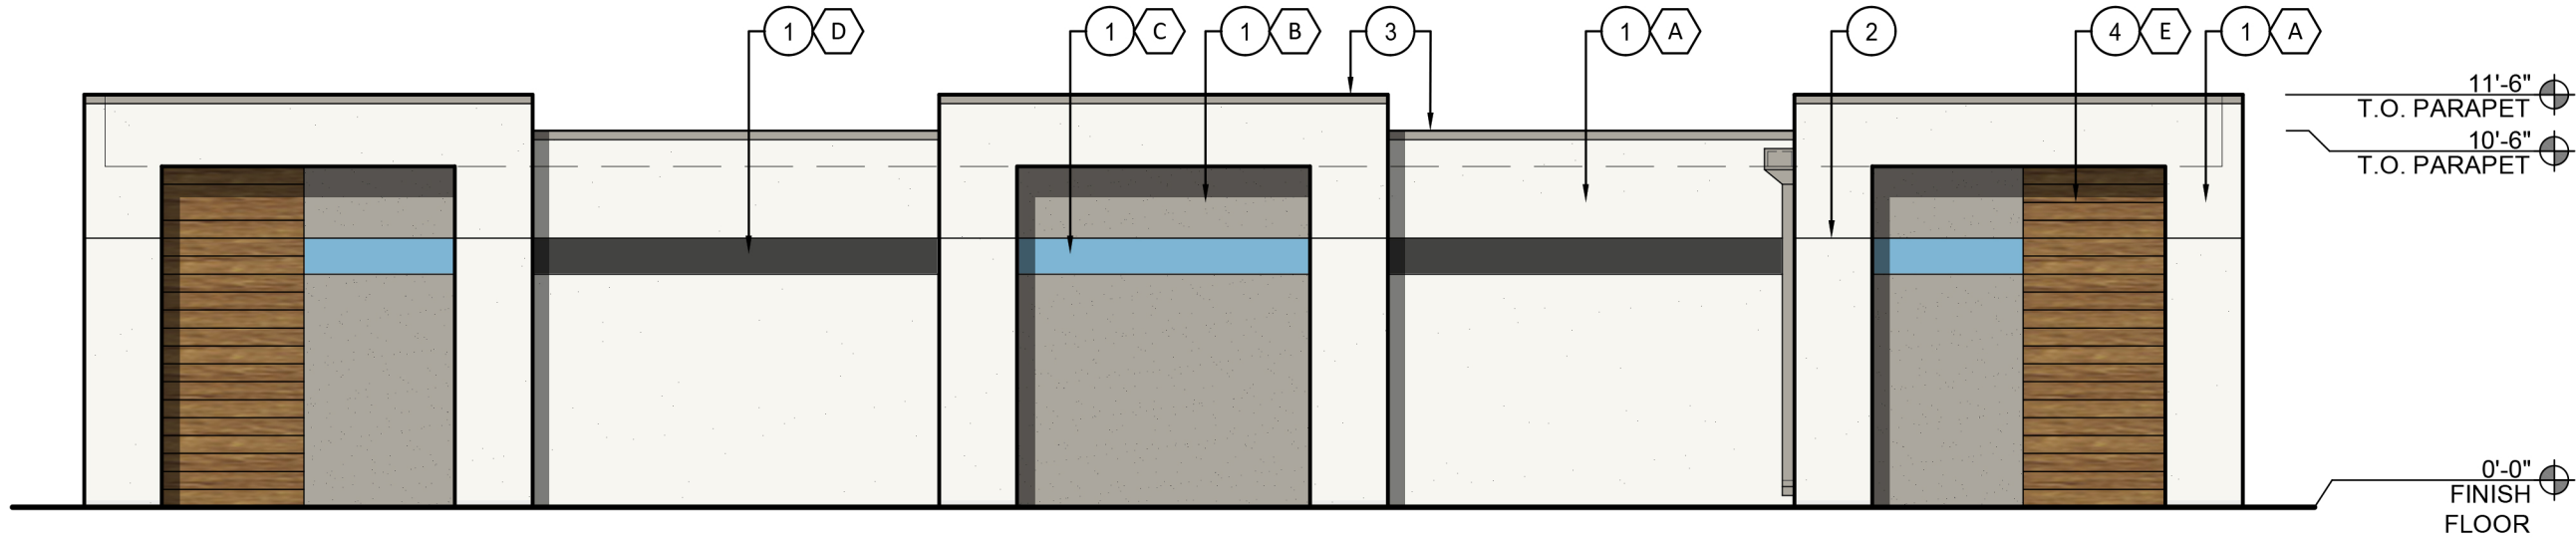

4 ELEVATION 4 - PARKING GARAGE - TYPICAL
STREET SIDE VIEW
3/16" = 1'-0"

GENERAL NOTES:


1. ALL ROOF MOUNTED MECHANICAL EQUIPMENT SHALL BE FULLY SCREENED BY PARAPET WALLS EQUAL TO, OR GREATER THAN, THE HIGHEST POINT ON THE MECHANICAL EQUIPMENT.
2. SOLID MASONRY WALLS AND GATES EQUAL TO, OR GREATER THAN, THE HIGHEST POINT ON THE MECHANICAL EQUIPMENT SHALL SCREEN ALL GROUND MOUNTED MECHANICAL EQUIPMENT.
3. ANY ROOF ACCESS LADDERS SHALL BE LOCATED INSIDE THE BUILDING. ROOF DRAINAGE SHALL UTILIZE INTERIOR ROOF DRAINS OR BE ARCHITECTURALLY INTEGRATED INTO THE BUILDING DESIGN. ARCHITECTURALLY INTEGRATED ROOF DRAINS SHALL REQUIRE ADDITIONAL ARTICULATION BEYOND PAINT ACCENTS.
4. SIGNS REQUIRE A SEPARATE SUBMITTAL AND PERMIT.

KEYED NOTES:

- 1 STUCCO SYSTEM
- 2 STUCCO CONTROL JOINTS
- 3 PARAPET REFER TO DETAILS
- 4 6" HORIZONTAL SLATS - WOOD LOOK METAL PANEL
- 5 ALUMINUM ROLL-UP GARAGE DOOR

MATERIAL LEGEND:

- A PAINTED SHERWIN WILLIAMS SW 7757 "HIGH REFLECTIVE WHITE"
- B PAINTED SHERWIN WILLIAMS SW 7017 "DORIAN GRAY"
- C PAINTED SHERWIN WILLIAMS SW 6801 "REGALE BLUE"
- D PAINTED SHERWIN WILLIAMS SW 7069 "IRON ORE"
- E 6" HORIZONTAL SLATS - COLOR - "ROYAL OAK" BY KNOTWOOD

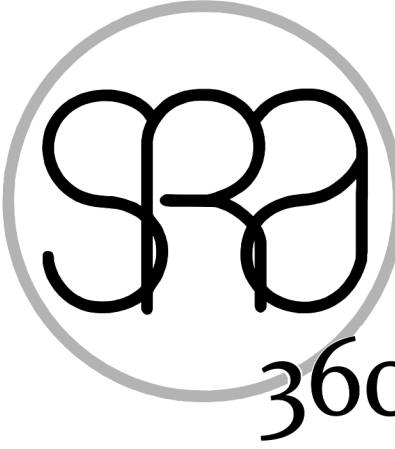

STEWART + REINDERSMA
ARCHITECTURE, PLLC

8145 E. Indian Bend Rd.
Scottsdale, Arizona 85250
480.515.5123
www.sra360.com



architect:
SAKE H.
REINDERSMA
42451
6/01/2022
EXP: 3/31/2023



consultant:

contact:

CONSTRUCTION SOLUTIONS COMPANY
2880 E. 14TH N
AMMON, ID 83401

CONTACT: ERIC WALL
T: (208) 371-4625

This drawing is an instrument of service and the property of Stewart + Reindersma Architecture, PLLC, and shall remain their property. The use of this drawing shall be limited to the project and site indicated hereon. No part of this drawing shall be reproduced or transmitted in any form or by any means electronic or mechanical, including photocopying, recording, or by any information storage and retrieval system, without prior written permission from Stewart + Reindersma Architecture, PLLC.



VILLAS AT THE GIN
SEC OF W. EDISON ROAD & ESTRELLA PARKWAY
MARICOPA, ARIZONA 85139

date:	05/18/22
issued for:	PRELIMINARY SITE PLAN
revision no.:	date:
1	
2	
3	
4	
job no.:	21-178

sheet title:
EXTERIOR ELEVATIONS
TYPICAL PARKING GARAGE

sheet no.:
A5.4