





A  
PAINTED STUCCO  
MFG: SHERWIN WILLIAMS  
COLOR: NEBULOUS WHITE  
SPEC: SW 7063

 


B  
CMU BLOCK  
MFG: SUPERLITE  
COLOR: BLACK MOUNTAIN  
FINISH: SMOOTH

 


C  
METAL SIDING  
MFG: MBCI  
COLOR: SLATE GRAY  
SPEC: 7.2 PANEL




D  
METAL AWNING  
MFG: MBCI  
COLOR: SLATE GRAY

 

E  
PAINTED STORAGE DOORS  
MFG: SHERWIN WILLIAMS  
COLOR: 365 YELLOW

 


F  
MULLIONS  
MFG: KAWNEER  
COLOR: BLACK

 


G  
STANDING SEAM ROOF  
MFG: MBCI  
COLOR: SLATE GRAY  
SPEC: BATTENLOK HS




H  
METAL CAP FLASHING  
MFG: MBCI  
COLOR: SLATE GRAY

 


J  
NOT USED

 

K  
NOT USED

 

L  
PAINTED STUCCO  
MFG: SHERWIN WILLIAMS  
COLOR: ARGOS SW7065

 

M  
PAINTED METAL  
MFG: SHERWIN WILLIAMS  
COLOR: CITYSCAPE SW7067







**NORTH WEST VIEW**

SCALE: N.T.S.



**NORTH EAST VIEW**

SCALE: N.T.S.

**STORAGE 365 - HONEYCUTT ROAD**  
 E OF SEC OF HONEYCUTT ROAD AND PORTER ROAD  
 40955 W HONEYCUTT RD, MARICOPA ARIZONA 85138  
 DATE: 02-02-2023 (PRELIMINARY)




© 2023 RKAA  
 ARCHITECTS, INC. ALL  
 RIGHTS RESERVED.  
 THIS DRAWING IS AN  
 INSTRUMENT OF  
 SERVICE. IT IS THE  
 PROPERTY OF RKAA  
 ARCHITECTS, INC. AND  
 MAY NOT BE  
 DUPLICATED, USED OR  
 DISCLOSED WITHOUT  
 WRITTEN PERMISSION  
 OF THE ARCHITECT.

RKAA# 22168.50






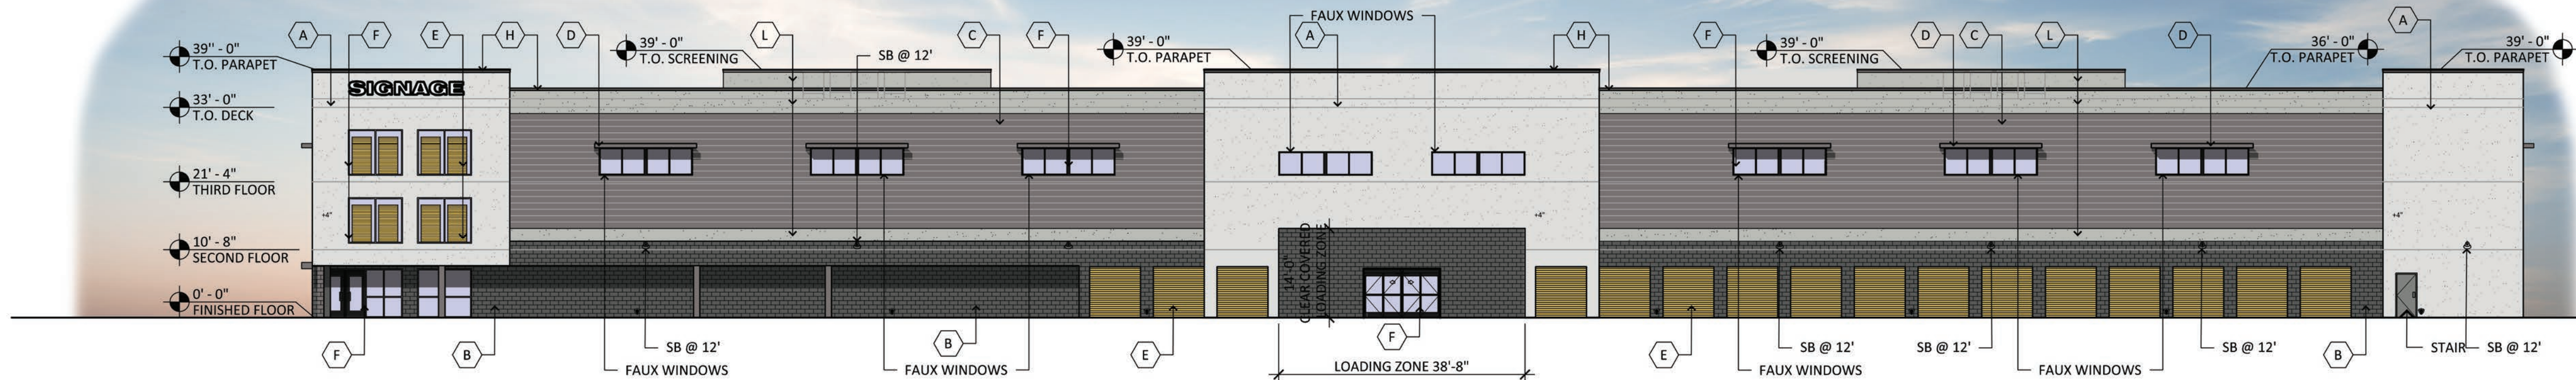


**WEST ELEVATION**

SCALE: 1/16"=1'-0"

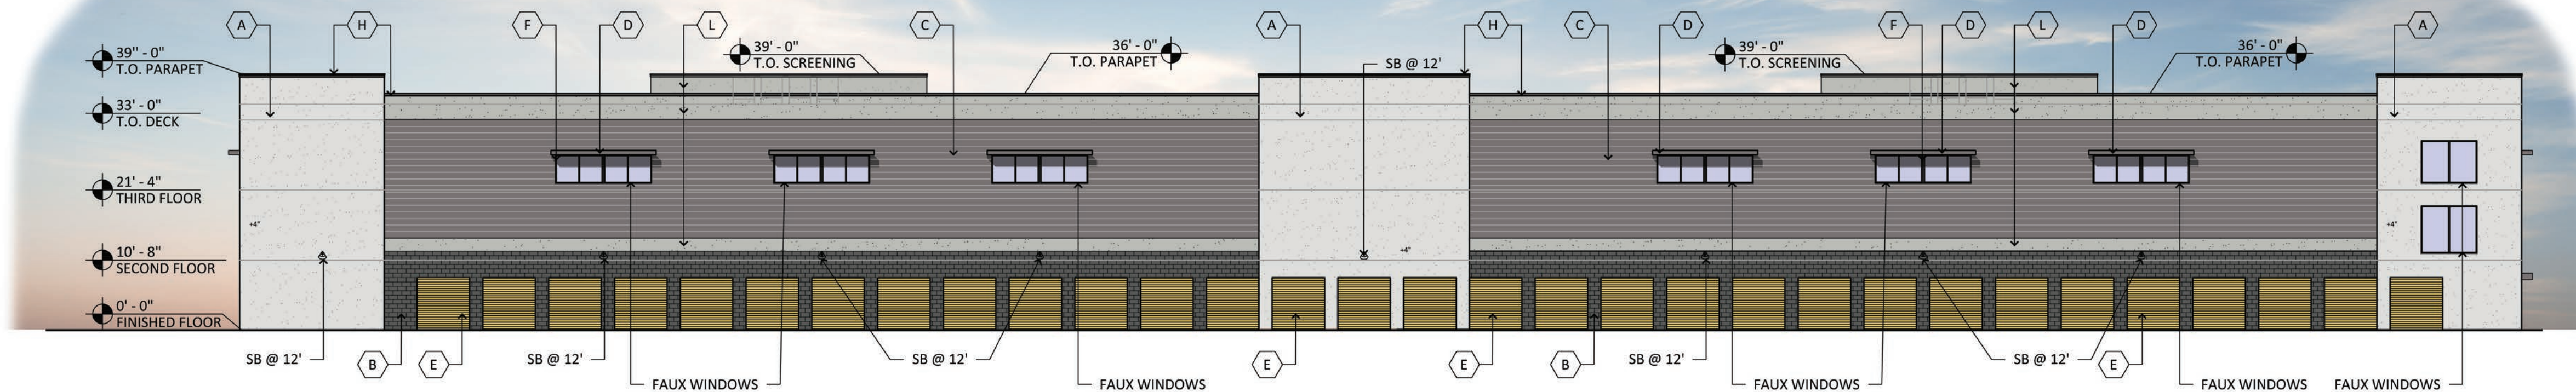



**EAST ELEVATION**

SCALE: 1/16"=1'-0"

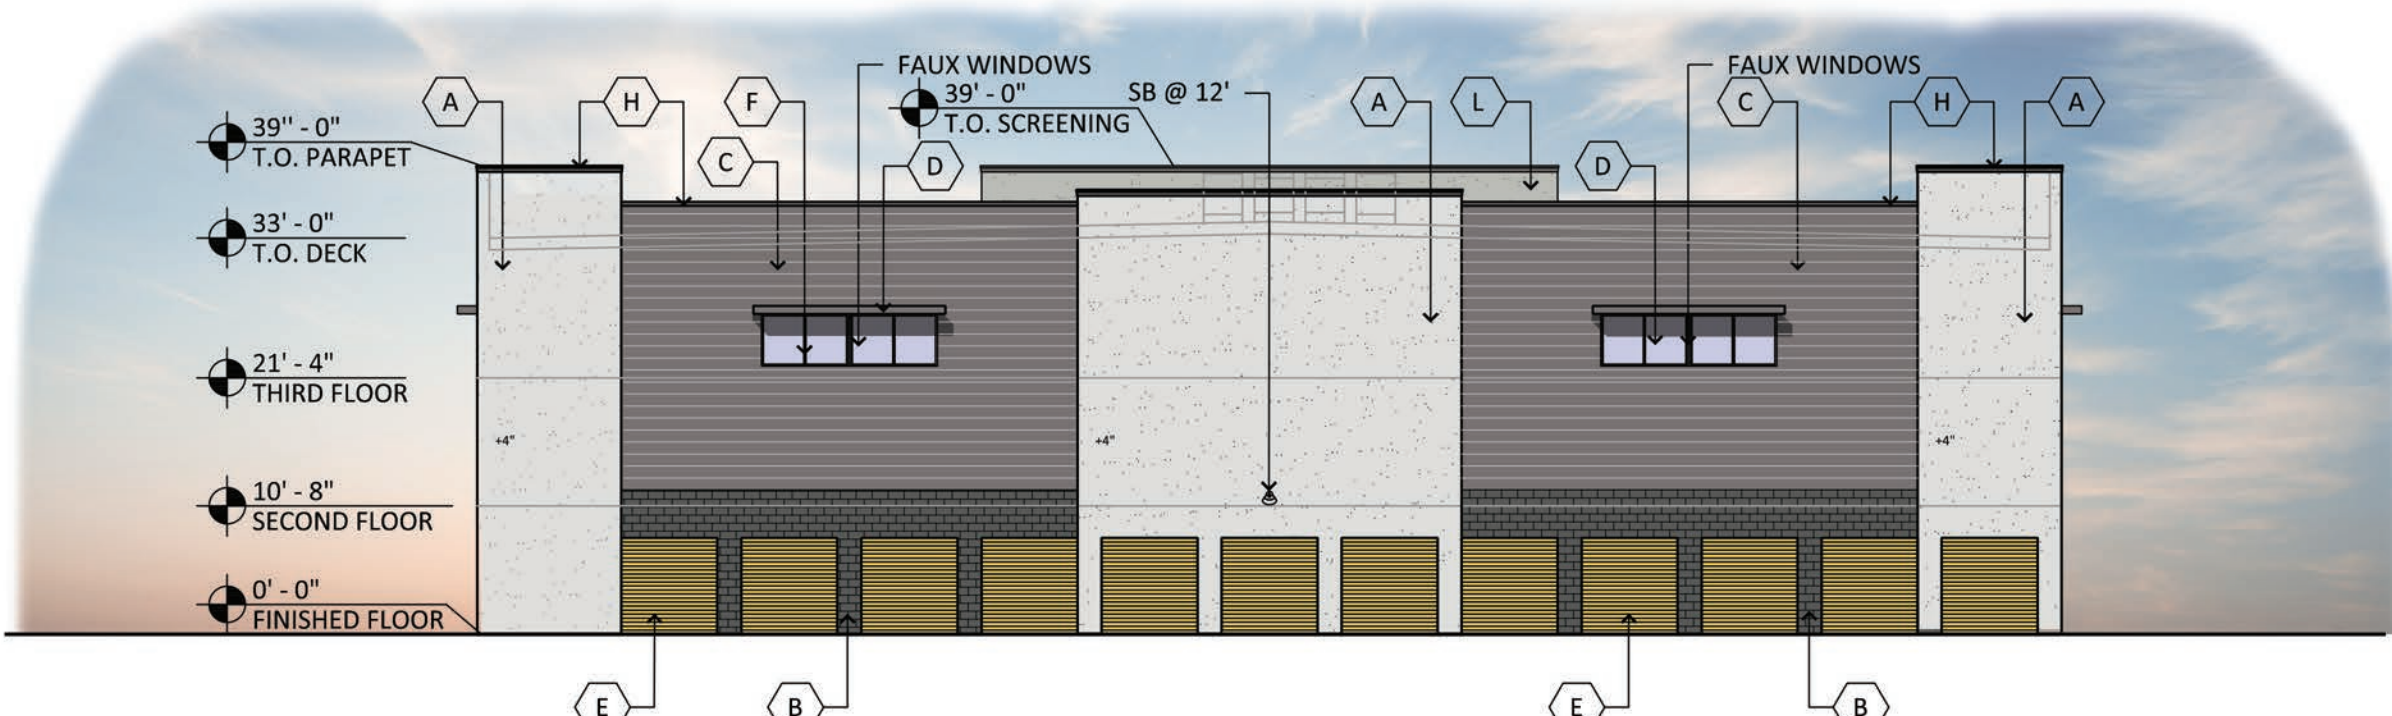

**SOUTH ELEVATION**

SCALE: 1/16"=1'-0"

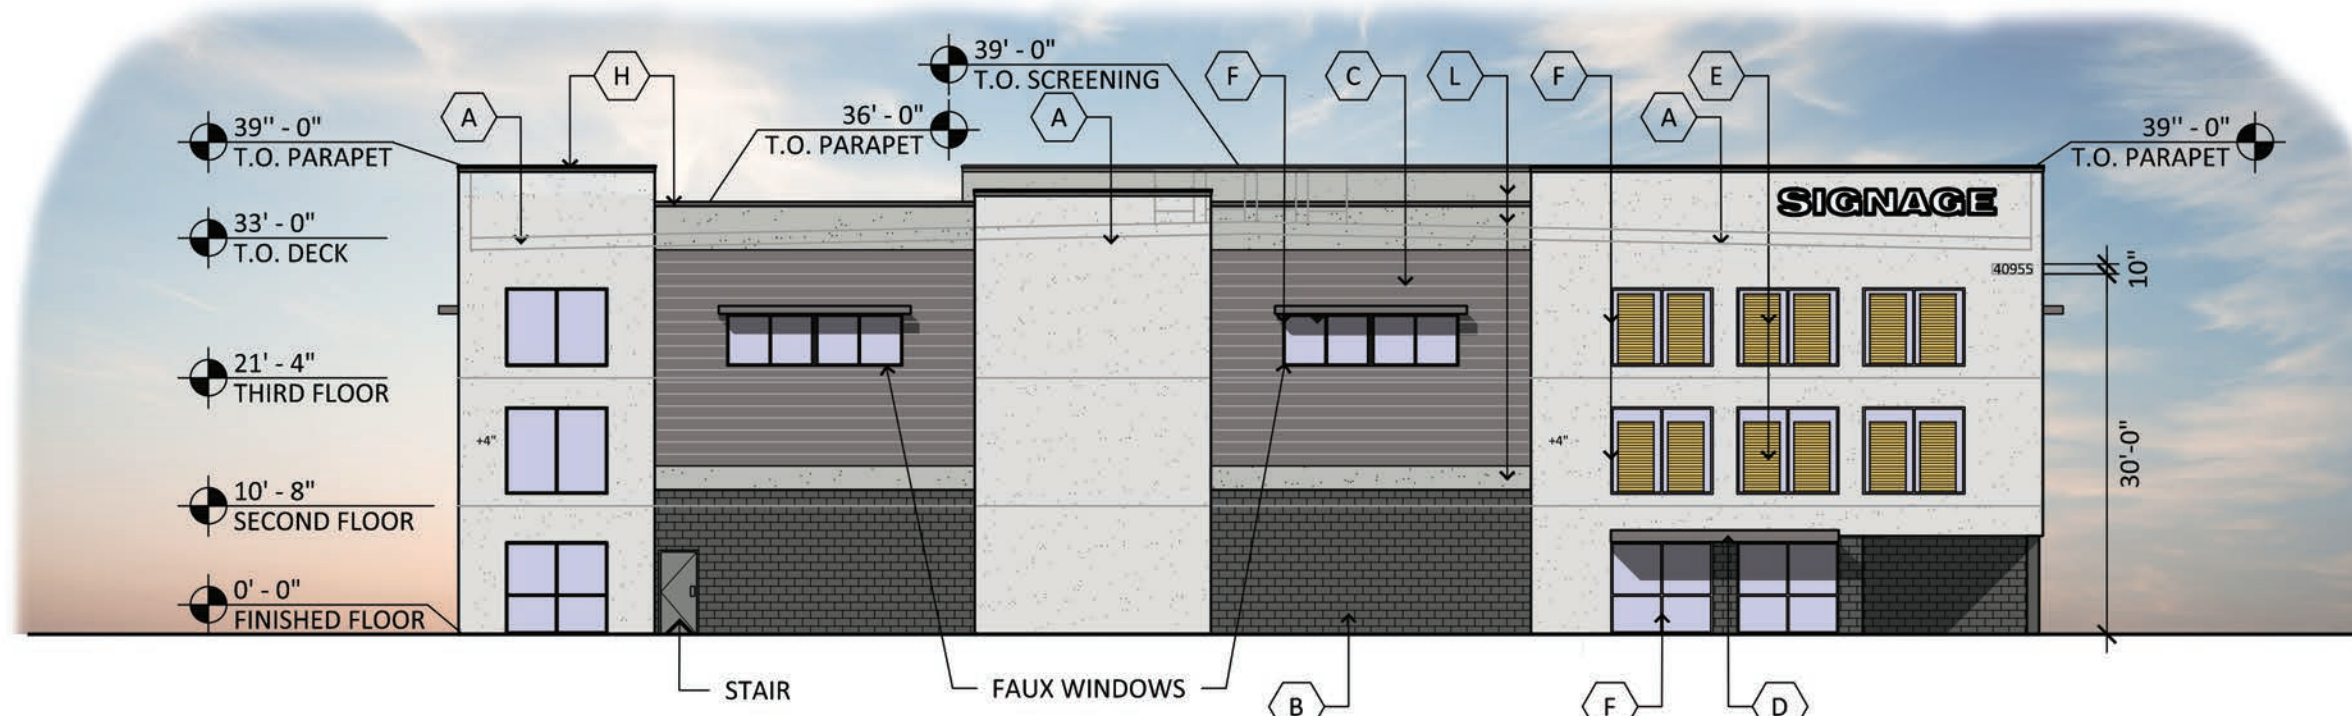 

**NORTH ELEVATION**

SCALE: 1/16"=1'-0"



**MATERIAL AND COLORS**

**A PAINTED STUCCO:**  
MFG: SHERWIN WILLIAMS  
COLOR: NEBULOUS WHITE  
SPEC: SW 7063

**B CMU BLOCK:**  
MFG: SUPERLITE  
COLOR: BLACK MOUNTAIN  
FINISH: SMOOTH

**C METAL SIDING:**  
MFG: MBCI  
COLOR: SLATE GRAY  
SPEC: 7.2 PANEL

**D METAL AWNING:**  
MFG: MBCI  
COLOR: SLATE GRAY

**E PAINTED STORAGE DOORS:**  
MFG: SHERWIN WILLIAMS  
COLOR: 365 YELLOW

**F MULLIONS:**  
MFG: KAWNEER  
COLOR: BLACK

**G STANDING SEAM ROOF:**  
MFG: MBCI  
COLOR: SLATE GRAY  
SPEC: BATTENLOK HS

**H METAL CAP FLASHING:**  
MFG: MBCI  
COLOR: SLATE GRAY


**J NOT USED:**

**K NOT USED:**

**L PAINTED STUCCO:**  
MFG: SHERWIN WILLIAMS  
COLOR: ARGOS SW7065

**M PAINTED METAL:**  
MFG: SHERWIN WILLIAMS  
COLOR: CITYSCAPE SW7067

NOTE: ALL SIGNAGE UNDER SEPARATE APPLICATION, PERMIT AND APPROVAL AND TO BE PER CITY STANDARD UNDER SECTION 18.115.110.E OF NEW ZONING ORDINANCE.

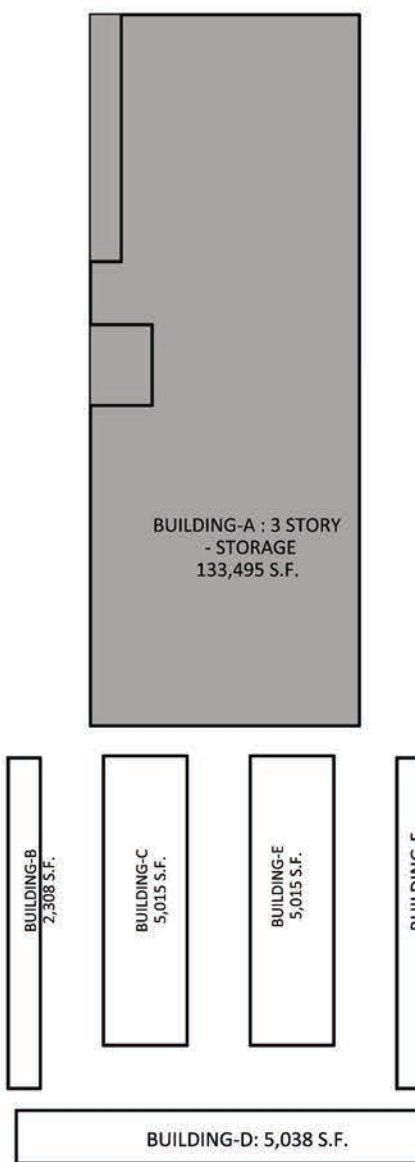

**SITE**

SCALE: NTS



CASE # DRP22-28 STORAGE 365

**STORAGE 365 - HONEYCUTT ROAD**

E OF SEC OF HONEYCUTT ROAD AND PORTER ROAD  
40955 W HONEYCUTT RD, MARICOPA ARIZONA 85138  
DATE: 02-16-2023 (PRELIMINARY)



© 2023 RKAA ARCHITECTS, INC. ALL RIGHTS RESERVED. THIS DRAWING IS AN INSTRUMENT OF SERVICE. IT IS THE PROPERTY OF RKAA ARCHITECTS, INC. AND MAY NOT BE DUPLICATED, USED OR DISCLOSED WITHOUT WRITTEN PERMISSION OF THE ARCHITECT.

EL-1  
BLDG A  
RKAA# 22168.50









WEST ELEVATION

SCALE: 3/16"=1'-0"

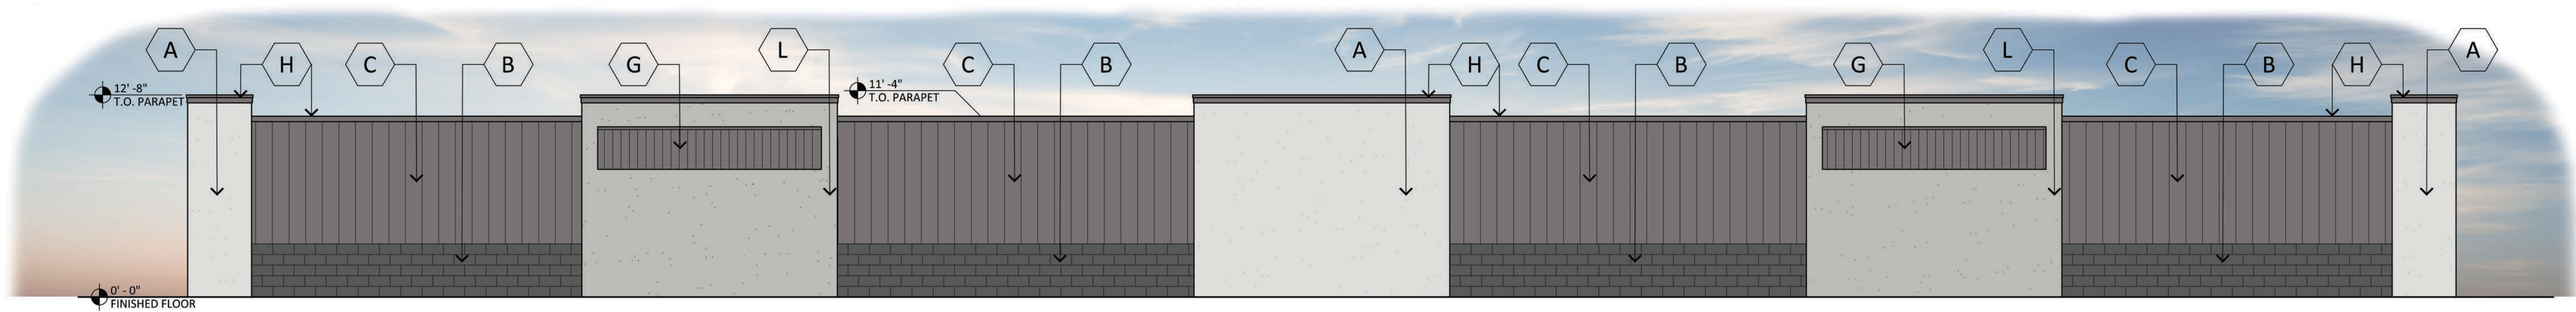


EAST ELEVATION

SCALE: 3/16"=1'-0"

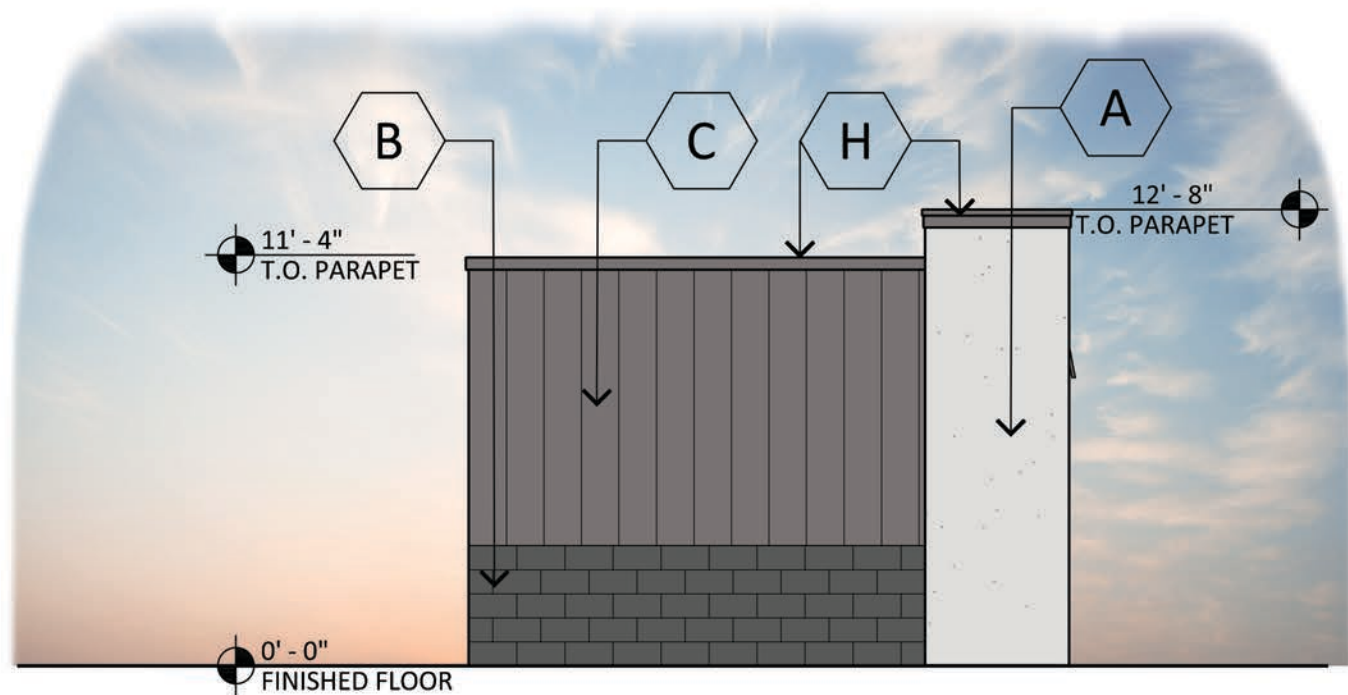

SOUTH ELEVATION

SCALE: 3/16"=1'-0"

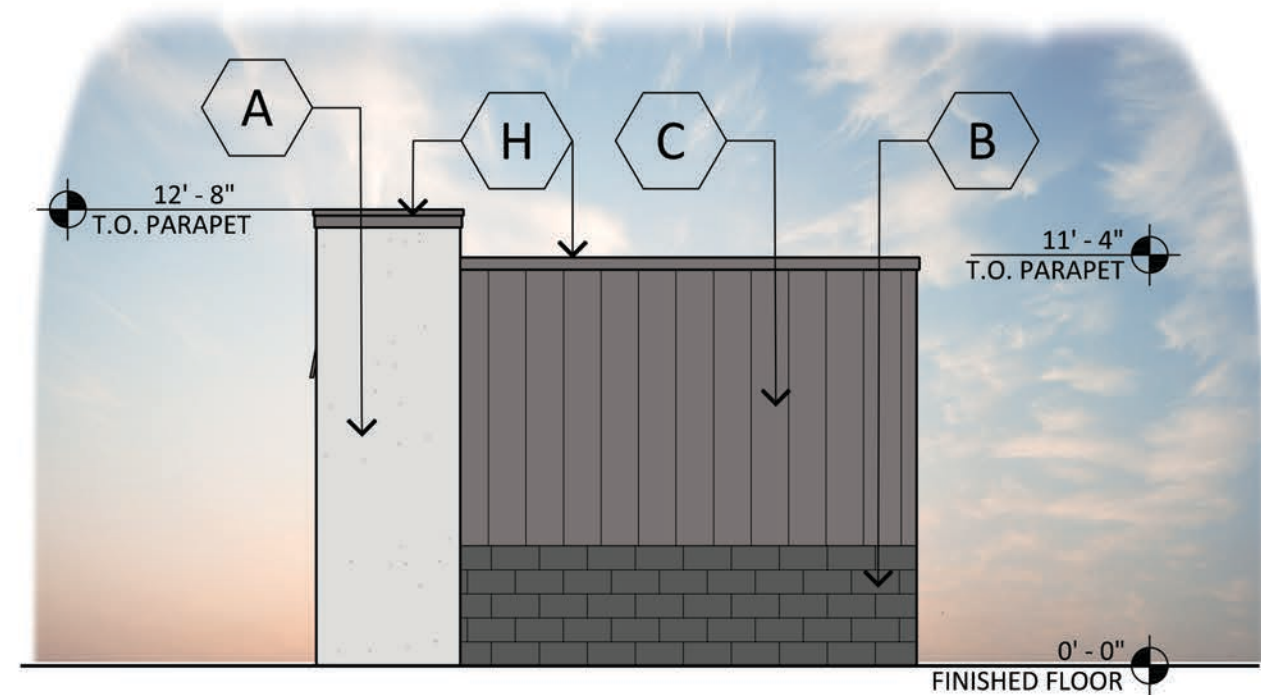

NORTH ELEVATION

SCALE: 3/16"=1'-0"




MATERIAL AND COLORS

- A PAINTED STUCCO:**  
MFG: SHERWIN WILLIAMS  
COLOR: NEBULOUS WHITE  
SPEC: SW 7063
- B CMU BLOCK:**  
MFG: SUPERLITE  
COLOR: BLACK MOUNTAIN  
FINISH: SMOOTH
- C METAL SIDING:**  
MFG: MBCI  
COLOR: SLATE GRAY  
SPEC: 7.2 PANEL

- D METAL AWNING:**  
MFG: MBCI  
COLOR: SLATE GRAY
- E PAINTED STORAGE DOORS:**  
MFG: SHERWIN WILLIAMS  
COLOR: 365 YELLOW
- F MULLIONS:**  
MFG: KAWNEER  
COLOR: BLACK


- G STANDING SEAM ROOF:**  
MFG: MBCI  
COLOR: SLATE GRAY  
SPEC: BATTENLOK HS
- H METAL CAP FLASHING:**  
MFG: MBCI  
COLOR: SLATE GRAY

- K NOT USED:**
- L PAINTED STUCCO:**  
MFG: SHERWIN WILLIAMS  
COLOR: ARGOS SW7065
- M PAINTED METAL:**  
MFG: SHERWIN WILLIAMS  
COLOR: CITYSCAPE SW7067

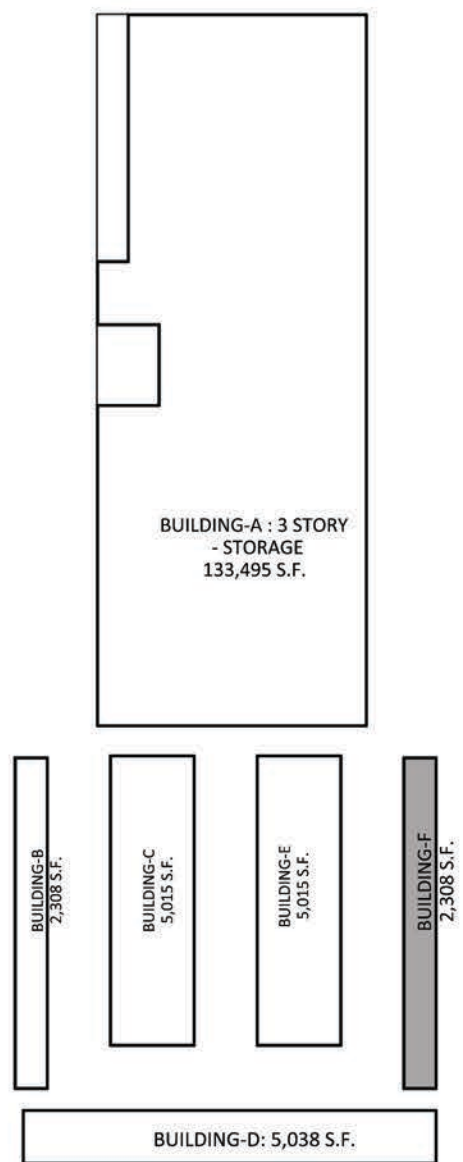

SITE

SCALE: NTS

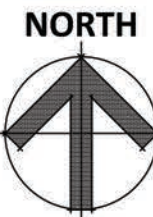

CASE # DRP22-28 STORAGE 365

STORAGE 365 - HONEYCUTT ROAD  
E OF SEC OF HONEYCUTT ROAD AND PORTER ROAD  
40955 W HONEYCUTT RD, MARICOPA ARIZONA 85138  
DATE: 01-25-2023 (PRELIMINARY)




© 2023 RKAA  
ARCHITECTS, INC. ALL  
RIGHTS RESERVED.  
THIS DRAWING IS AN  
INSTRUMENT OF  
SERVICE. IT IS THE  
PROPERTY OF RKAA  
ARCHITECTS, INC. AND  
MAY NOT BE  
DUPLICATED, USED OR  
DISCLOSED WITHOUT  
WRITTEN PERMISSION  
OF THE ARCHITECT.

EL-2  
BLDG F  
RKAA# 22168.50







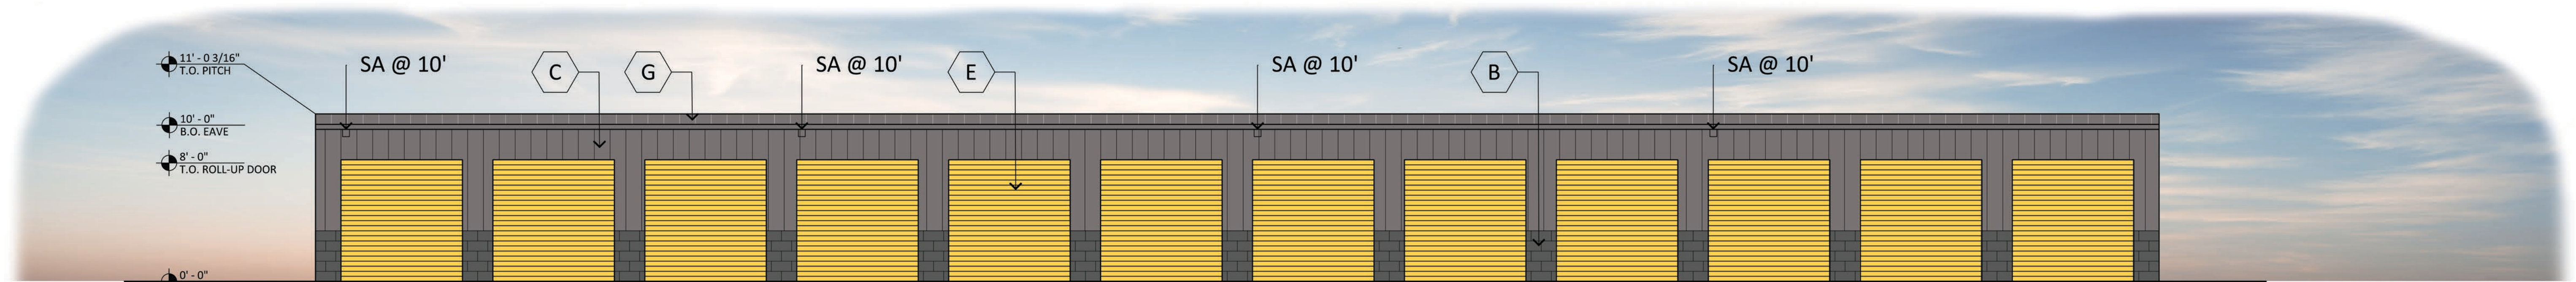


WEST ELEVATION

SCALE: 1/16"=1'-0"

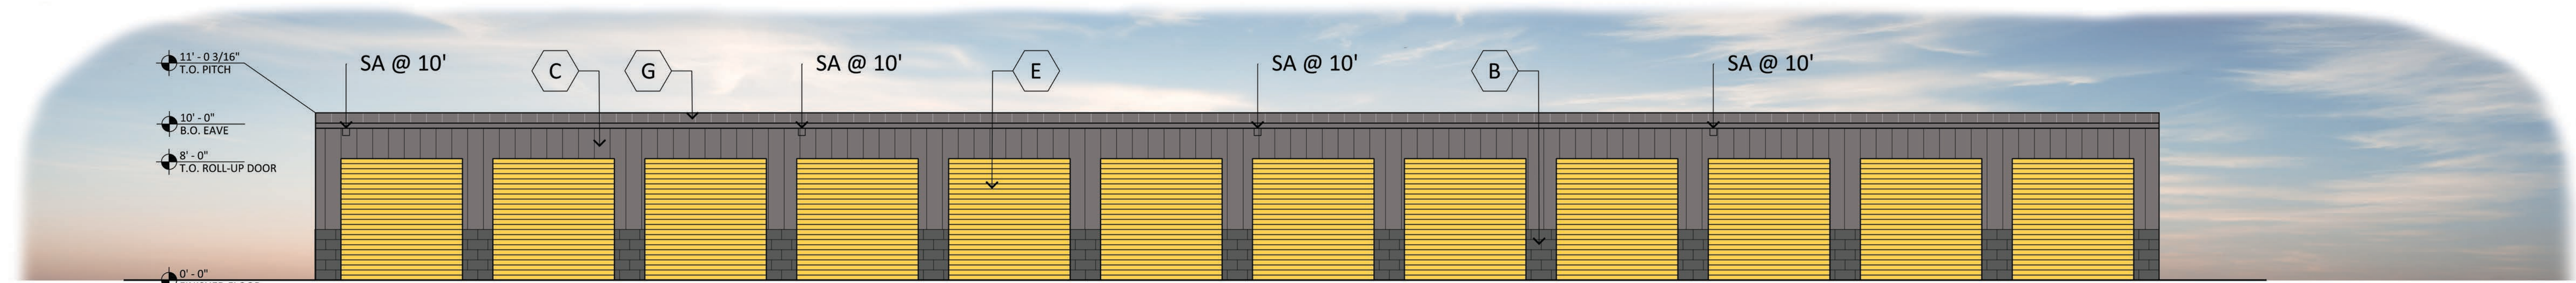 



EAST ELEVATION

SCALE: 1/16"=1'-0"

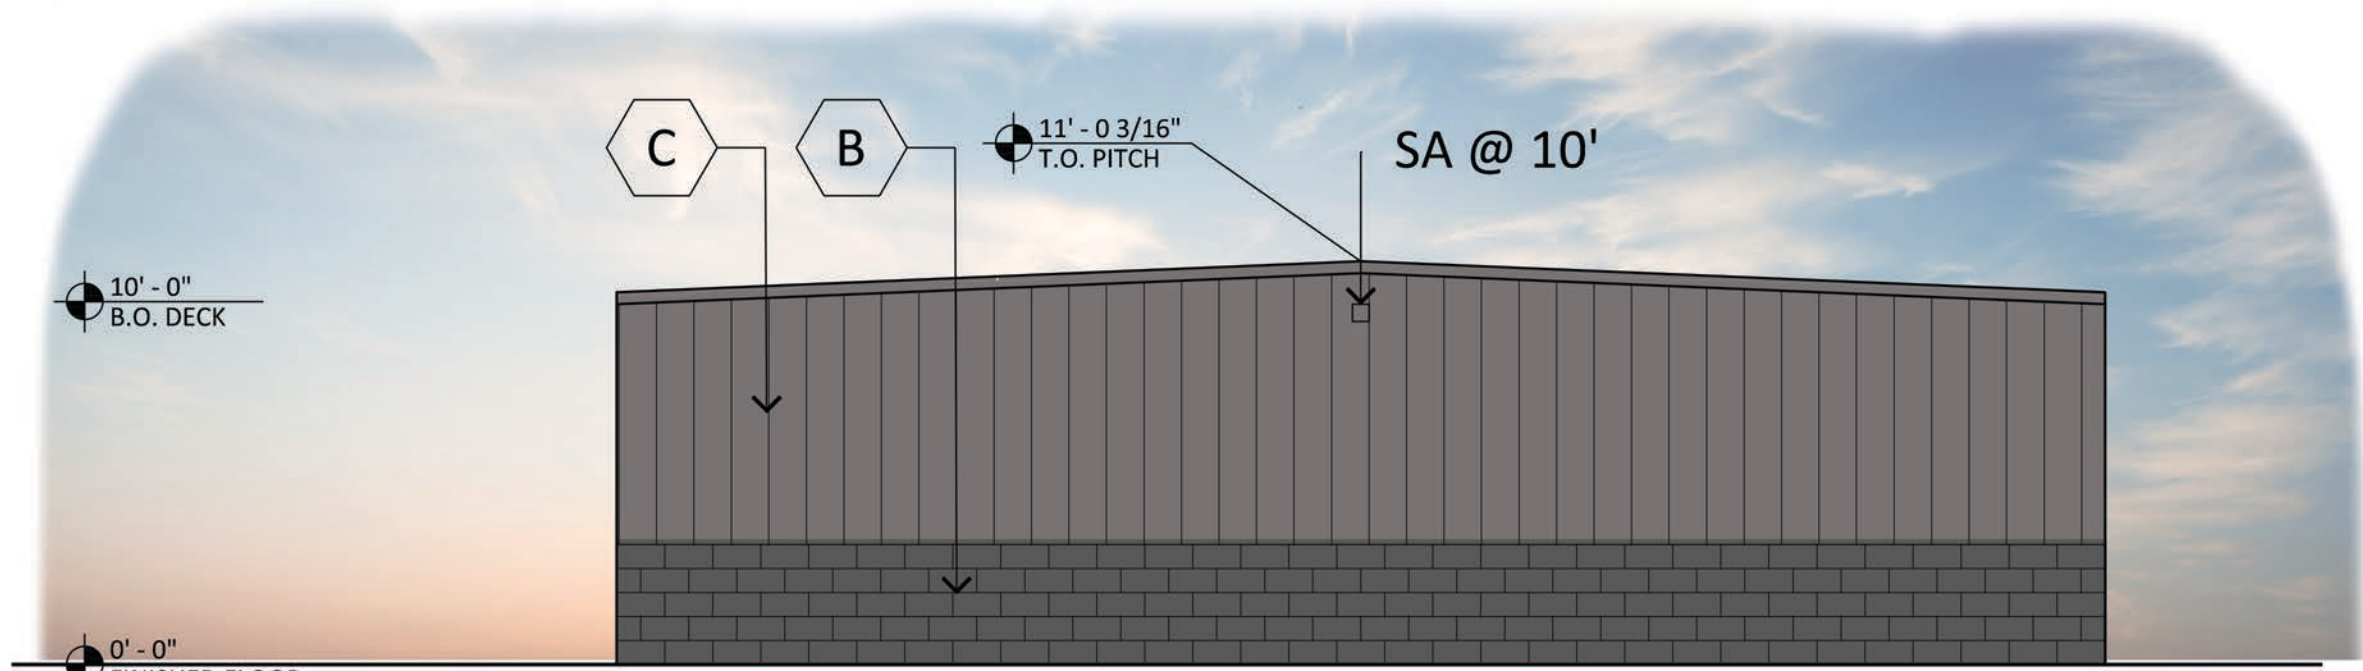


SOUTH ELEVATION

SCALE: 3/16"=1'-0"

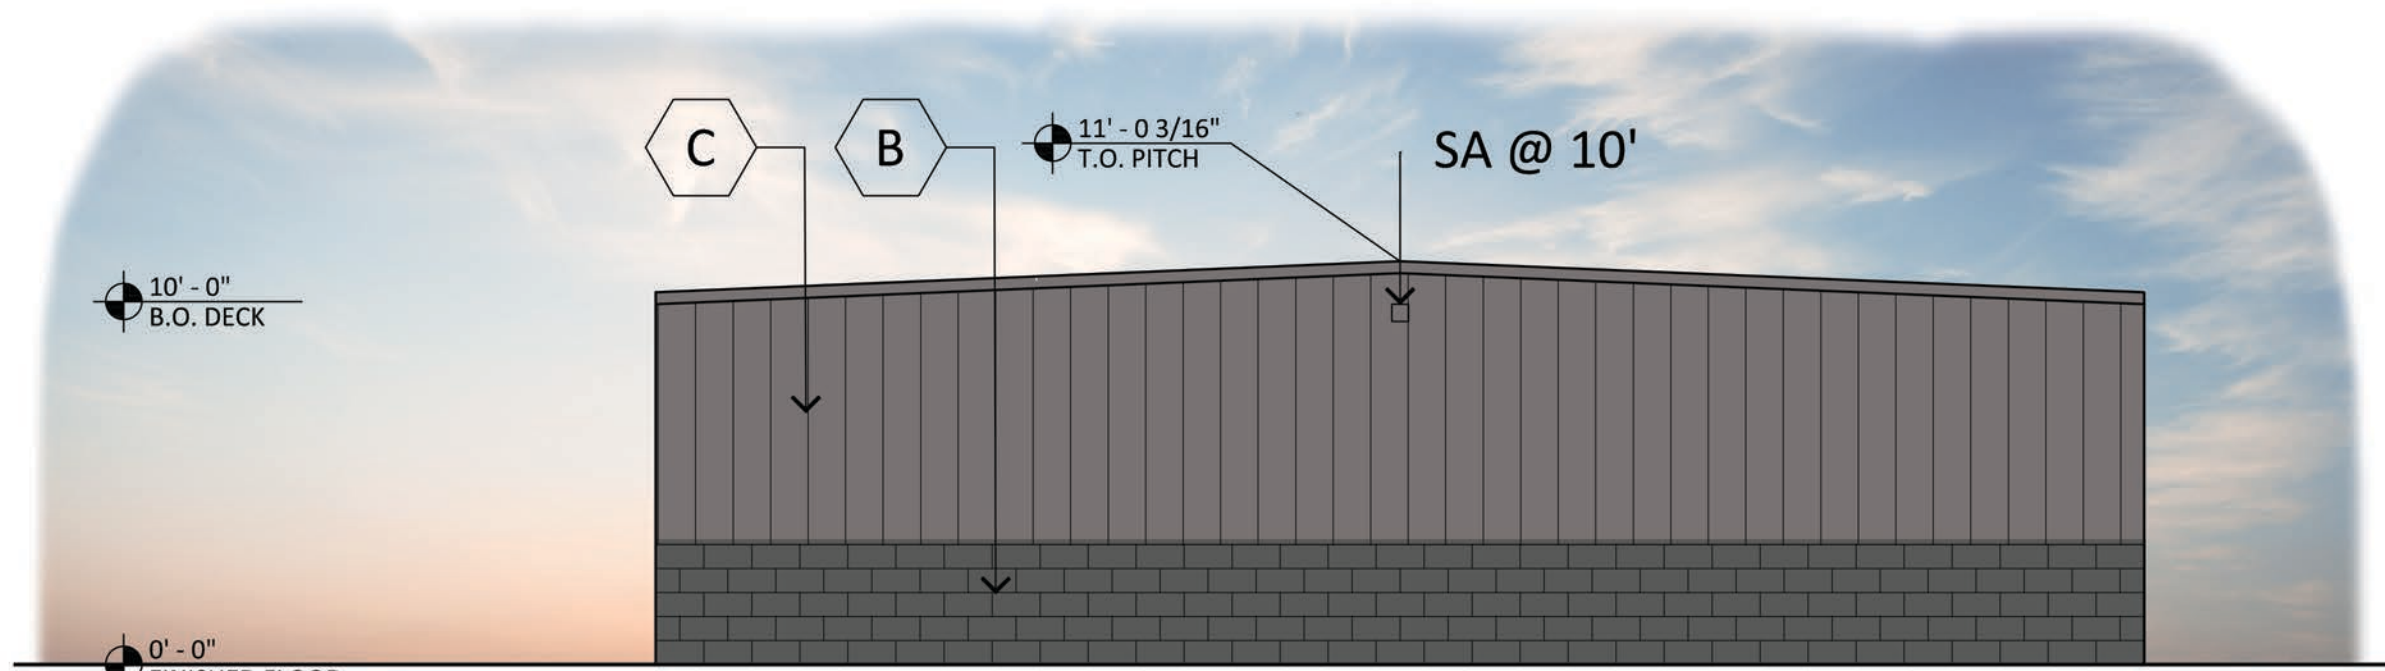 

NORTH ELEVATION

SCALE: 3/16"=1'-0"

 

MATERIAL AND COLORS

- A PAINTED STUCCO:**

MFG: SHERWIN WILLIAMS

COLOR: NEBULOUS WHITE

SPEC: SW 7063
- B CMU BLOCK:**

MFG: SUPERLITE

COLOR: BLACK MOUNTAIN

FINISH: SMOOTH
- C METAL SIDING:**

MFG: MBCI

COLOR: SLATE GRAY

SPEC: 7.2 PANEL

- D METAL AWNING:**

MFG: MBCI

COLOR: SLATE GRAY
- E PAINTED STORAGE DOORS:**

MFG: SHERWIN WILLIAMS

COLOR: 365 YELLOW
- F MULLIONS:**

MFG: KAWNEER

COLOR: BLACK

- G STANDING SEAM ROOF:**

MFG: MBCI

COLOR: SLATE GRAY

SPEC: BATTENLOK HS
- H METAL CAP FLASHING:**

MFG: MBCI

COLOR: SLATE GRAY

- K NOT USED:**
- L PAINTED STUCCO:**


MFG: SHERWIN WILLIAMS

COLOR: ARGOS SW7065
- M PAINTED METAL:**


MFG: SHERWIN WILLIAMS

COLOR: CITYSCAPE SW7067

- J NOT USED:**

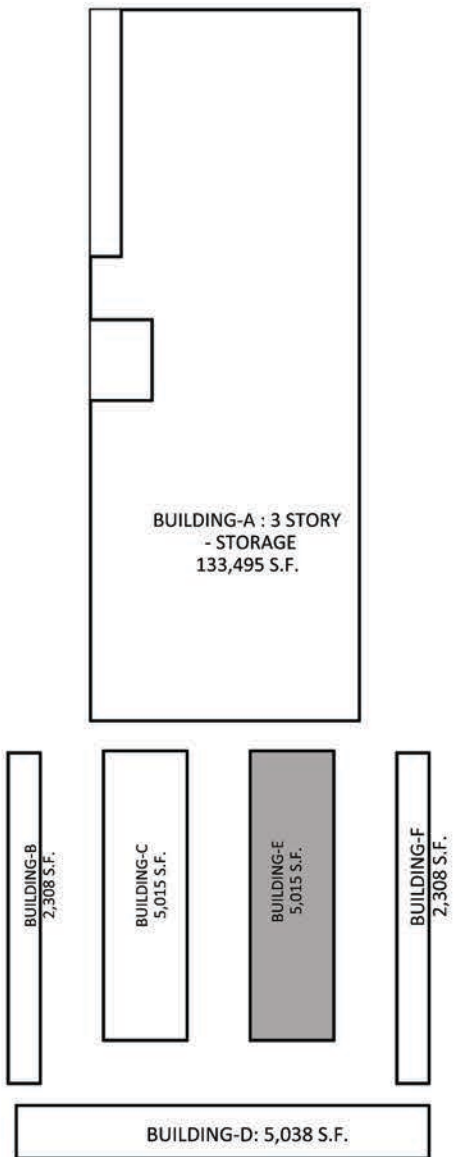

SITE  
SCALE: NTS

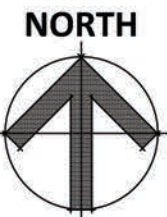

CASE # DRP22-28 STORAGE 365

STORAGE 365 - HONEYCUTT ROAD  
E OF SEC OF HONEYCUTT ROAD AND PORTER ROAD  
40955 W HONEYCUTT RD, MARICOPA ARIZONA 85138  
DATE: 01-25-2023 (PRELIMINARY)



© 2023 RKAA  
ARCHITECTS, INC. ALL  
RIGHTS RESERVED.  
THIS DRAWING IS AN  
INSTRUMENT OF  
SERVICE. IT IS THE  
PROPERTY OF RKAA  
ARCHITECTS, INC. AND  
MAY NOT BE  
DUPLICATED, USED OR  
DISCLOSED WITHOUT  
WRITTEN PERMISSION  
OF THE ARCHITECT.


EL-3  
BLDG E  
RKAA# 22168.50











**WEST ELEVATION**  
SCALE: 3/16"=1'-0"

 


**EAST ELEVATION**  
SCALE: 3/16"=1'-0"

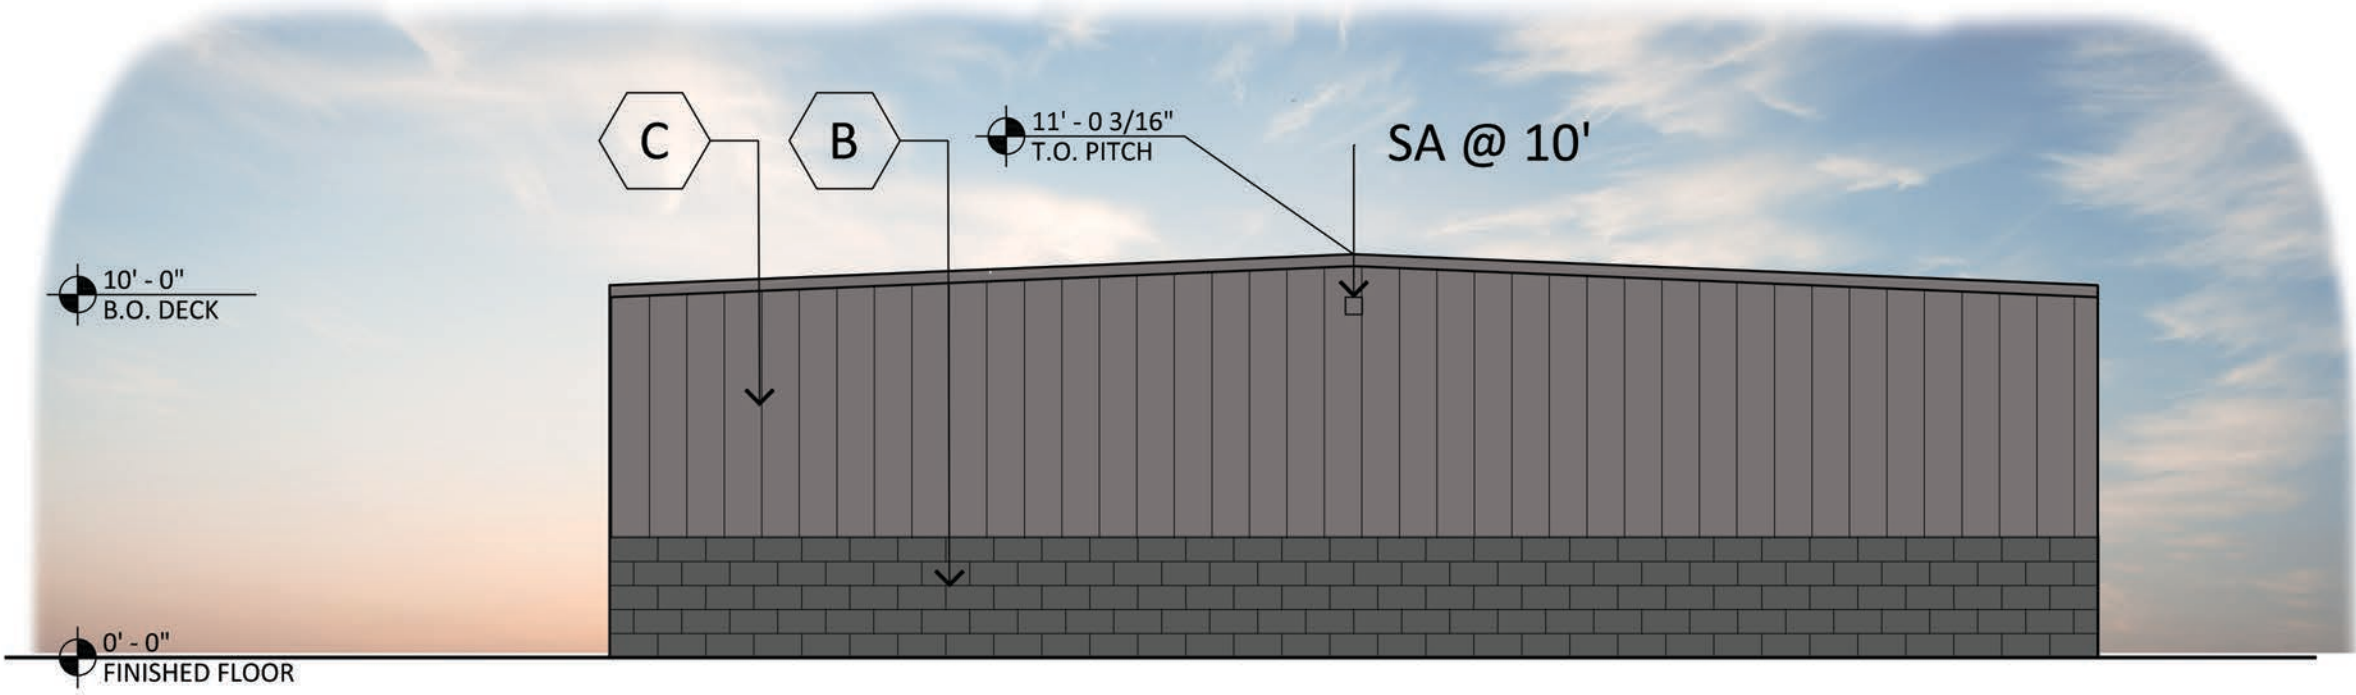 

**SOUTH ELEVATION**  
SCALE: 3/16"=1'-0"

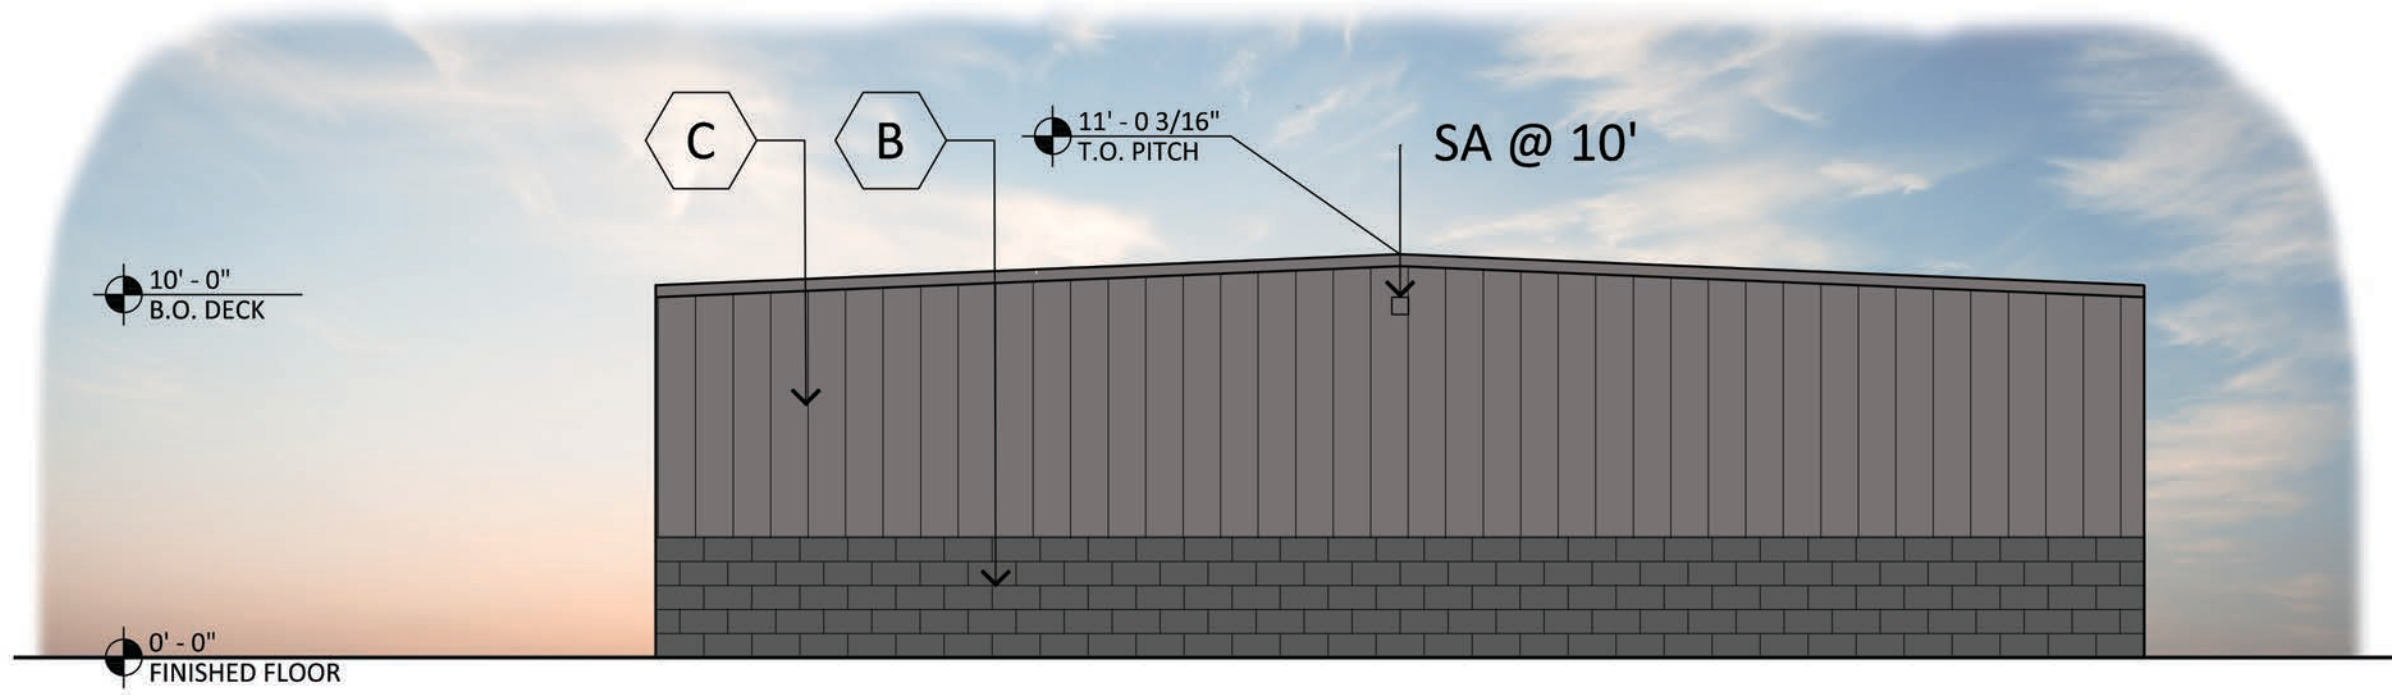 

**NORTH ELEVATION**  
SCALE: 3/16"=1'-0"

 


**MATERIAL AND COLORS**

- A PAINTED STUCCO:**  
MFG: SHERWIN WILLIAMS  
COLOR: NEBULOUS WHITE  
SPEC: SW 7063
- B CMU BLOCK:**  
MFG: SUPERLITE  
COLOR: BLACK MOUNTAIN  
FINISH: SMOOTH
- C METAL SIDING:**  
MFG: MBCI  
COLOR: SLATE GRAY  
SPEC: 7.2 PANEL


- D METAL AWNING:**  
MFG: MBCI  
COLOR: SLATE GRAY
- E PAINTED STORAGE DOORS:**  
MFG: SHERWIN WILLIAMS  
COLOR: 365 YELLOW
- F MULLIONS:**  
MFG: KAWNEER  
COLOR: BLACK

- G STANDING SEAM ROOF:**  
MFG: MBCI  
COLOR: SLATE GRAY  
SPEC: BATTENLOK HS
- H METAL CAP FLASHING:**  
MFG: MBCI  
COLOR: SLATE GRAY
- J NOT USED:**

- K NOT USED:**
- L PAINTED STUCCO:**  
MFG: SHERWIN WILLIAMS  
COLOR: ARGOS SW7065
- M PAINTED METAL:**  
MFG: SHERWIN WILLIAMS  
COLOR: CITYSCAPE SW7067

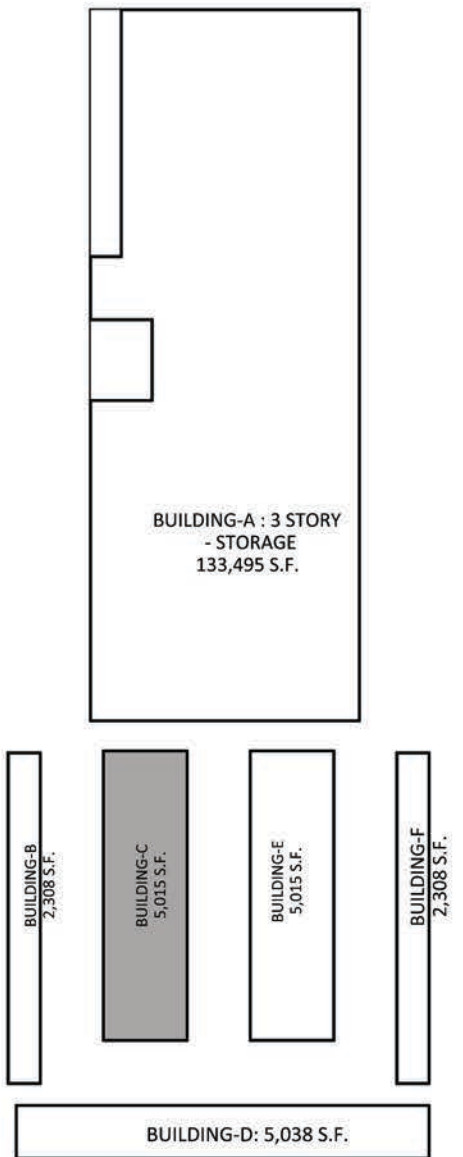

**SITE**  
SCALE: NTS

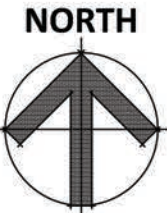

CASE # DRP22-28 STORAGE 365

**STORAGE 365 - HONEYCUTT ROAD**  
E OF SEC OF HONEYCUTT ROAD AND PORTER ROAD  
40955 W HONEYCUTT RD, MARICOPA ARIZONA 85138  
DATE: 01-25-2023 (PRELIMINARY)



© 2023 RKAA  
ARCHITECTS, INC. ALL  
RIGHTS RESERVED.  
THIS DRAWING IS AN  
INSTRUMENT OF  
SERVICE. IT IS THE  
PROPERTY OF RKAA  
ARCHITECTS, INC. AND  
MAY NOT BE  
DUPLICATED, USED OR  
DISCLOSED WITHOUT  
WRITTEN PERMISSION  
OF THE ARCHITECT.

**EL-4**  
**BLDG C**  
RKAA# 22168.50










### EAST ELEVATION

SCALE: 3/16"=1'-0"

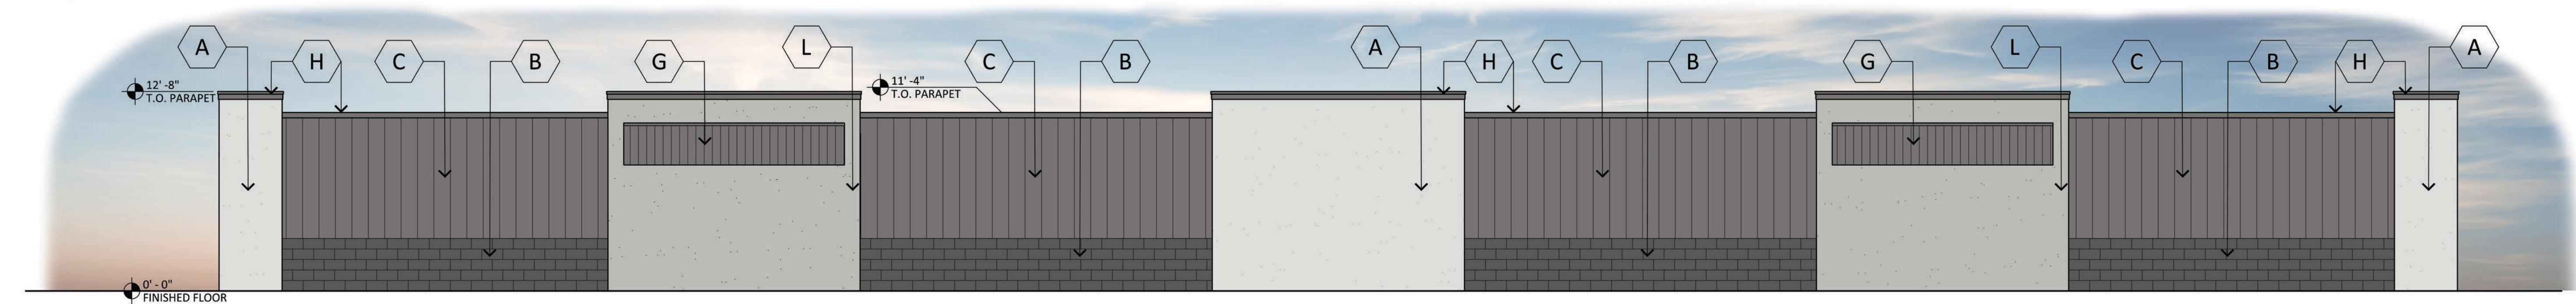 


### WEST ELEVATION

SCALE: 3/16"=1'-0"

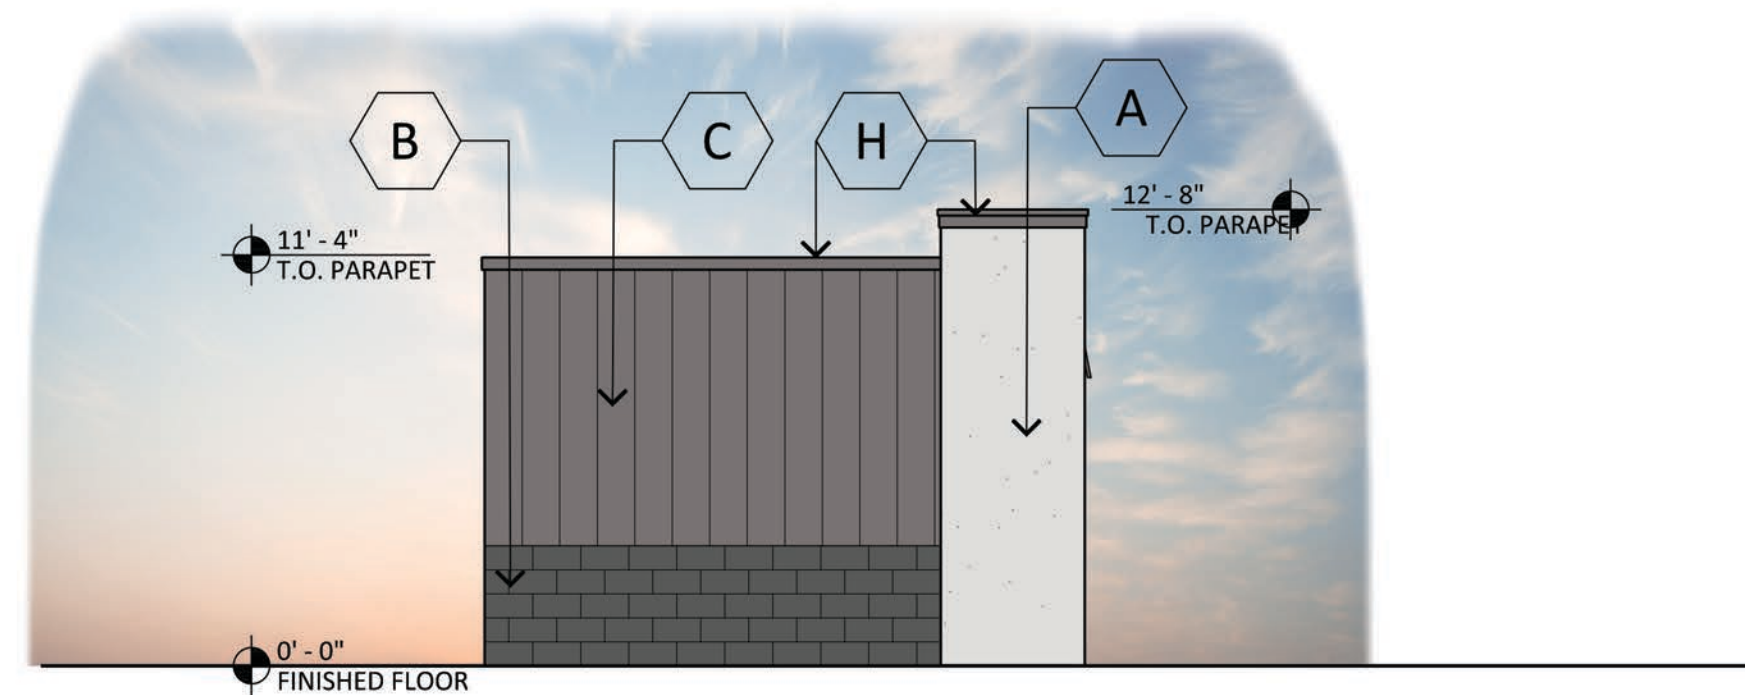

### NORTH ELEVATION

SCALE: 3/16"=1'-0"

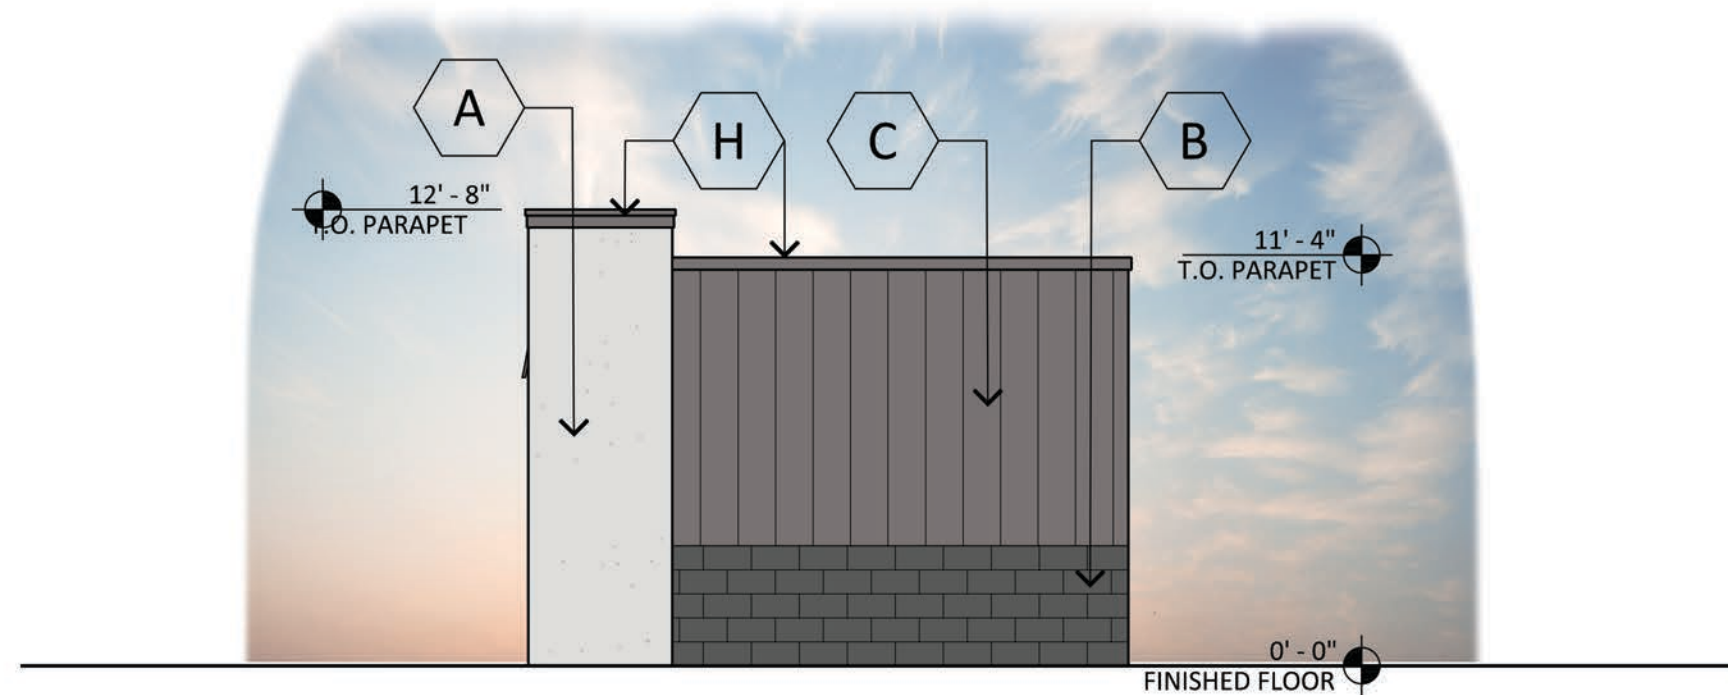

### SOUTH ELEVATION

SCALE: 3/16"=1'-0"



## MATERIAL AND COLORS

**A PAINTED STUCCO:**  
MFG: SHERWIN WILLIAMS  
COLOR: NEBULOUS WHITE  
SPEC: SW 7063

**B CMU BLOCK:**  
MFG: SUPERLITE  
COLOR: BLACK MOUNTAIN  
FINISH: SMOOTH

**C METAL SIDING:**  
MFG: MBCI  
COLOR: SLATE GRAY  
SPEC: 7.2 PANEL

**D METAL AWNING:**  
MFG: MBCI  
COLOR: SLATE GRAY

**E PAINTED STORAGE DOORS:**  
MFG: SHERWIN WILLIAMS  
COLOR: 365 YELLOW

**F MULLIONS:**  
MFG: KAWNEER  
COLOR: BLACK

**G STANDING SEAM ROOF:**  
MFG: MBCI  
COLOR: SLATE GRAY  
SPEC: BATTENLOK HS


**H METAL CAP FLASHING:**  
MFG: MBCI  
COLOR: SLATE GRAY

**J NOT USED:**

**K NOT USED:**

**L PAINTED STUCCO:**  
MFG: SHERWIN WILLIAMS  
COLOR: ARGOS SW7065

**M PAINTED METAL:**  
MFG: SHERWIN WILLIAMS  
COLOR: CITYSCAPE SW7067

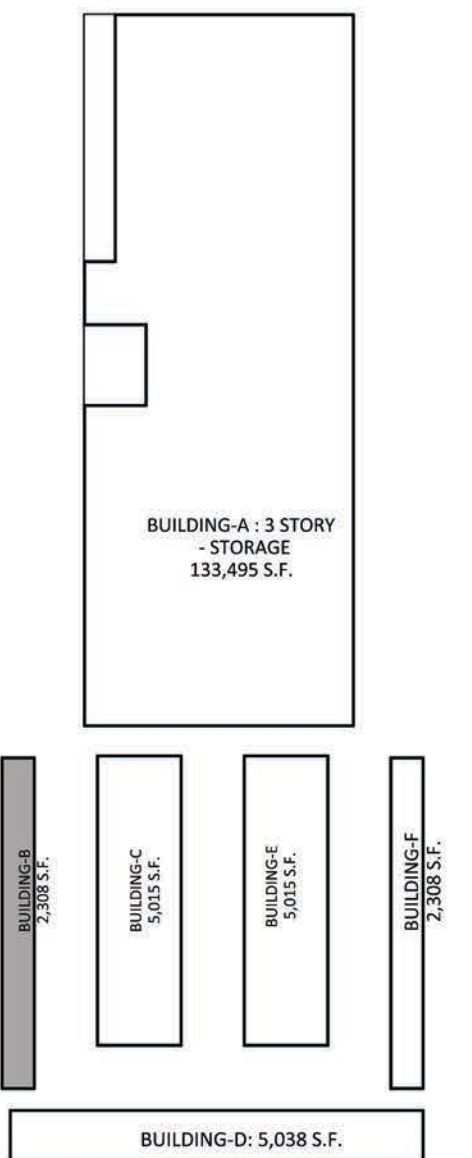

### SITE

SCALE: NTS



CASE # DRP22-28 STORAGE 365

## STORAGE 365 - HONEYCUTT ROAD

E OF SEC OF HONEYCUTT ROAD AND PORTER ROAD  
40955 W HONEYCUTT RD, MARICOPA ARIZONA 85138  
DATE: 01-25-2023 (PRELIMINARY)




© 2023 RKAA  
ARCHITECTS, INC. ALL  
RIGHTS RESERVED.  
THIS DRAWING IS AN  
INSTRUMENT OF  
SERVICE. IT IS THE  
PROPERTY OF RKAA  
ARCHITECTS, INC. AND  
MAY NOT BE  
DUPLICATED, USED OR  
DISCLOSED WITHOUT  
WRITTEN PERMISSION  
OF THE ARCHITECT.

EL-5  
BLDG B

RKAA# 22168.50







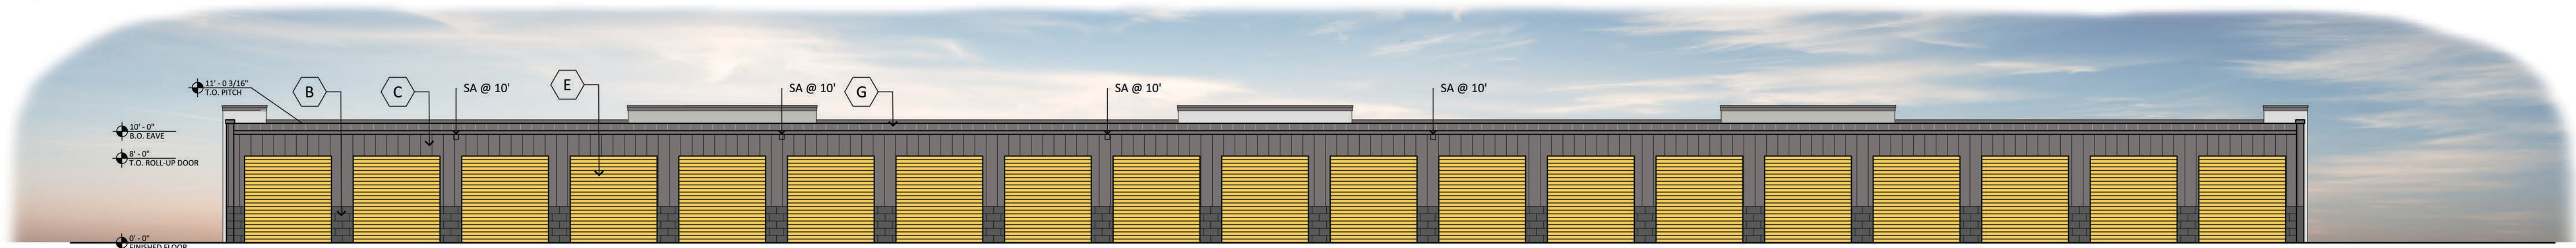


**NORTH ELEVATION**

SCALE: 1/8"=1'-0"

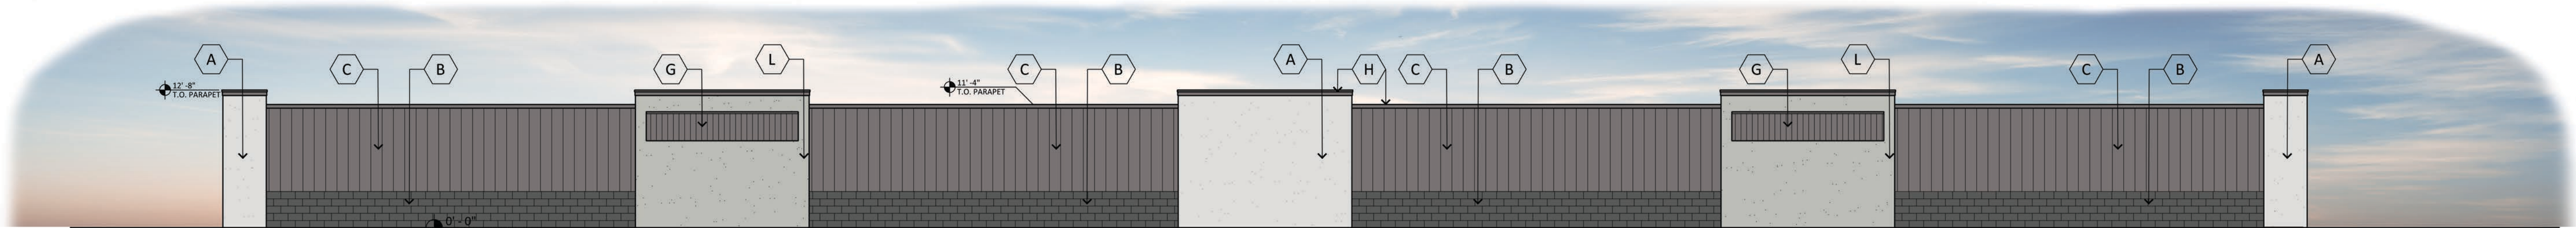 


**SOUTH ELEVATION**

SCALE: 1/8"=1'-0"

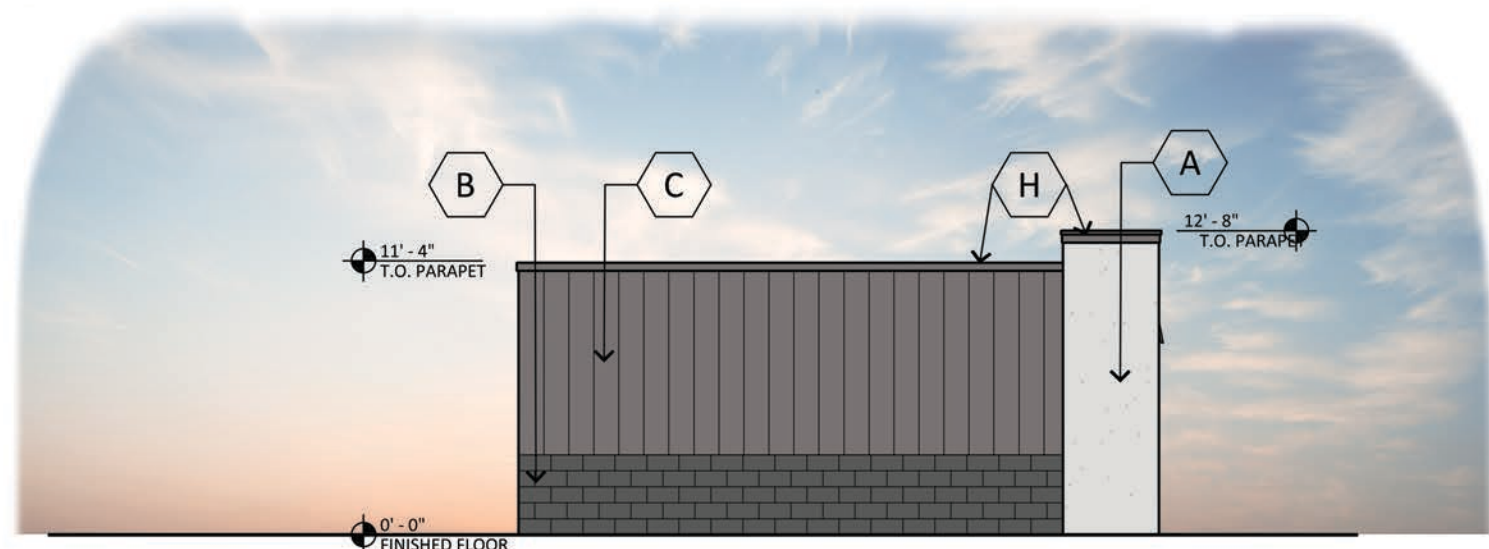

**WEST ELEVATION**

SCALE: 1/8"=1'-0"

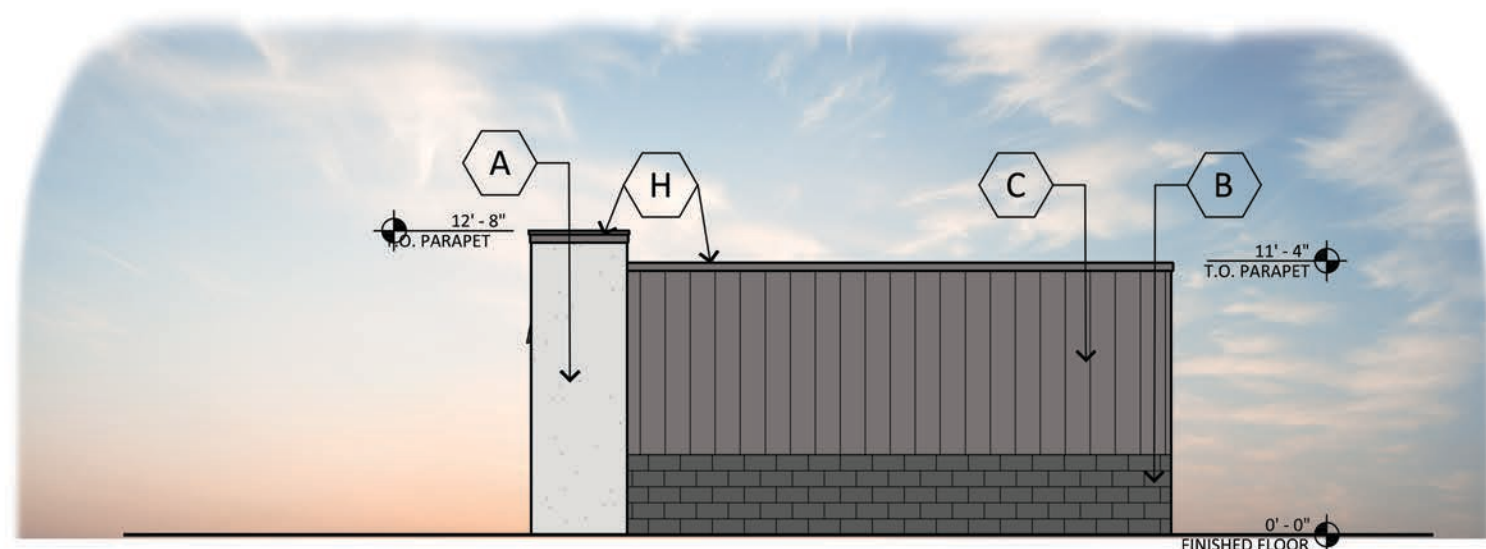

**EAST ELEVATION**

SCALE: 1/8"=1'-0"



**MATERIAL AND COLORS**

- A PAINTED STUCCO:**  
MFG: SHERWIN WILLIAMS  
COLOR: NEBULOUS WHITE  
SPEC: SW 7063

**B CMU BLOCK:**  
MFG: SUPERLITE  
COLOR: BLACK MOUNTAIN  
FINISH: SMOOTH

**C METAL SIDING:**  
MFG: MBCI  
COLOR: SLATE GRAY  
SPEC: 7.2 PANEL

- D METAL AWNING:**  
MFG: MBCI  
COLOR: SLATE GRAY

**E PAINTED STORAGE DOORS:**  
MFG: SHERWIN WILLIAMS  
COLOR: 365 YELLOW

**F MULLIONS:**  
MFG: KAWNEER  
COLOR: BLACK

- G STANDING SEAM ROOF:**  
MFG: MBCI  
COLOR: SLATE GRAY  
SPEC: BATTENLOK HS


**H METAL CAP FLASHING:**  
MFG: MBCI  
COLOR: SLATE GRAY

**J NOT USED:**

- K NOT USED:**

**L PAINTED STUCCO:**  
MFG: SHERWIN WILLIAMS  
COLOR: ARGOS SW7065

**M PAINTED METAL:**  
MFG: SHERWIN WILLIAMS  
COLOR: CITYSCAPE SW7067

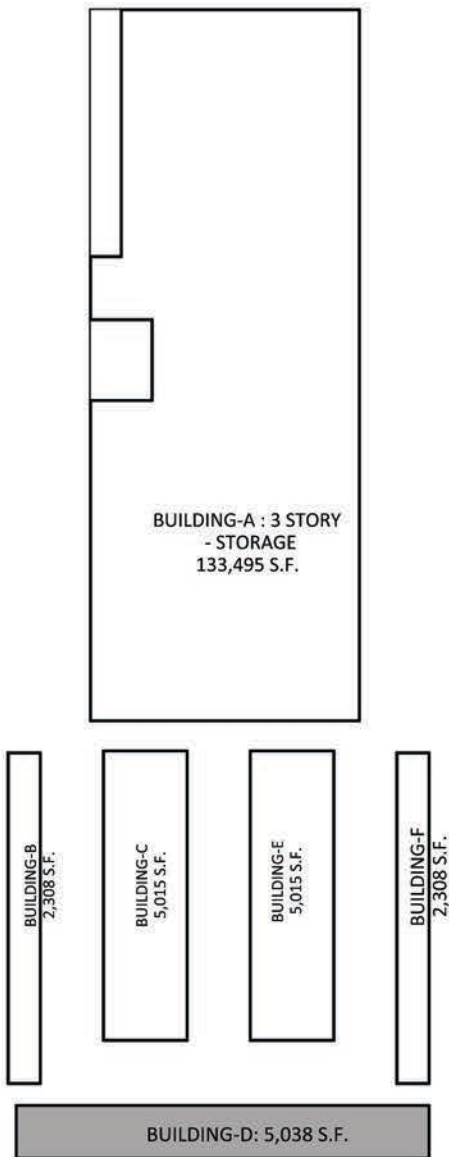

**SITE**  
SCALE: NTS



CASE # DRP22-28 STORAGE 365

**STORAGE 365 - HONEYCUTT ROAD**  
E OF SEC OF HONEYCUTT ROAD AND PORTER ROAD  
40955 W HONEYCUTT RD, MARICOPA ARIZONA 85138  
DATE: 01-25-2023 (PRELIMINARY)




© 2023 RKAA  
ARCHITECTS, INC. ALL  
RIGHTS RESERVED.  
THIS DRAWING IS AN  
INSTRUMENT OF  
SERVICE. IT IS THE  
PROPERTY OF RKAA  
ARCHITECTS, INC. AND  
MAY NOT BE  
DUPLICATED, USED OR  
DISCLOSED WITHOUT  
WRITTEN PERMISSION  
OF THE ARCHITECT.

**EL-6**  
**BLDG D**  
RKAA# 22168.50





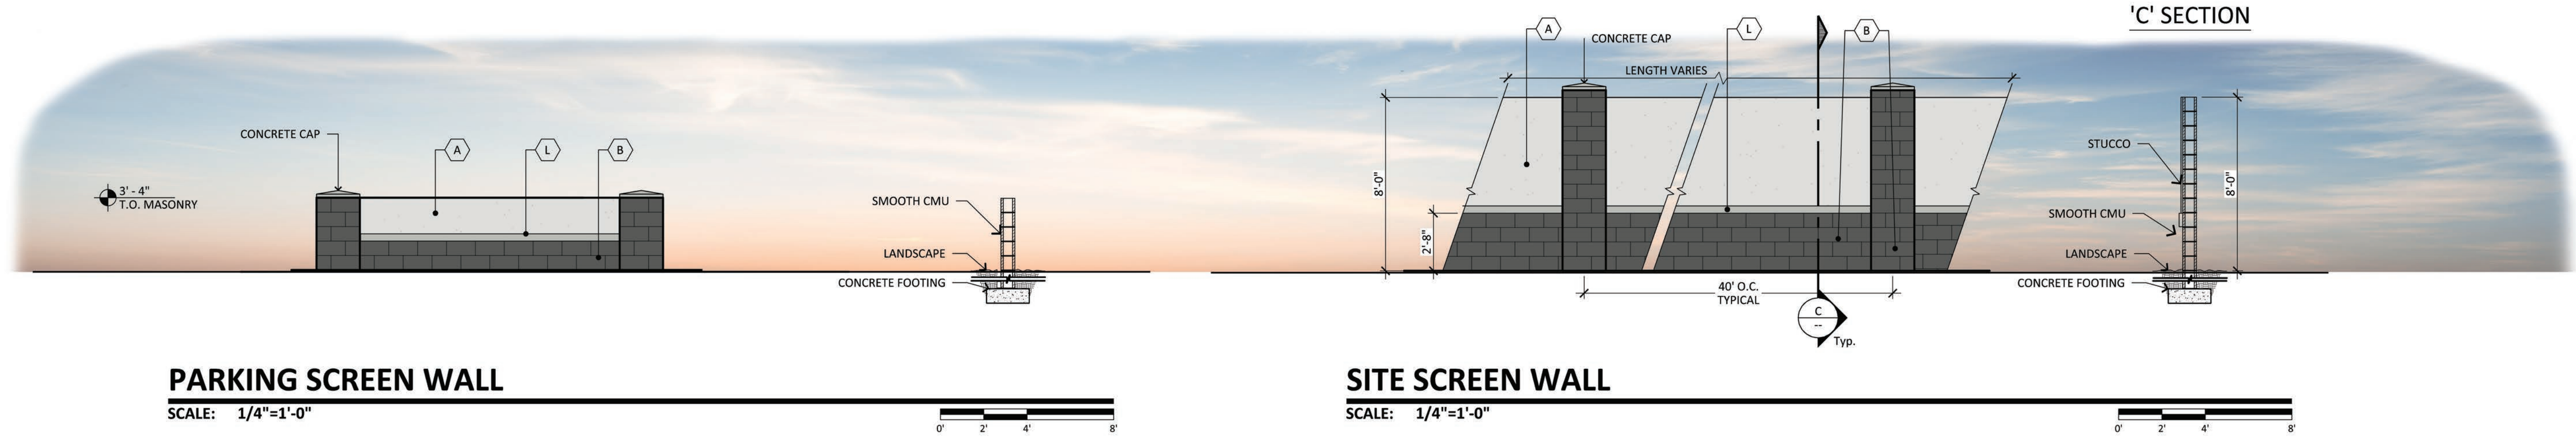


PARKING SCREEN WALL

SCALE: 1/4"=1'-0"

SITE SCREEN WALL

SCALE: 1/4"=1'-0"

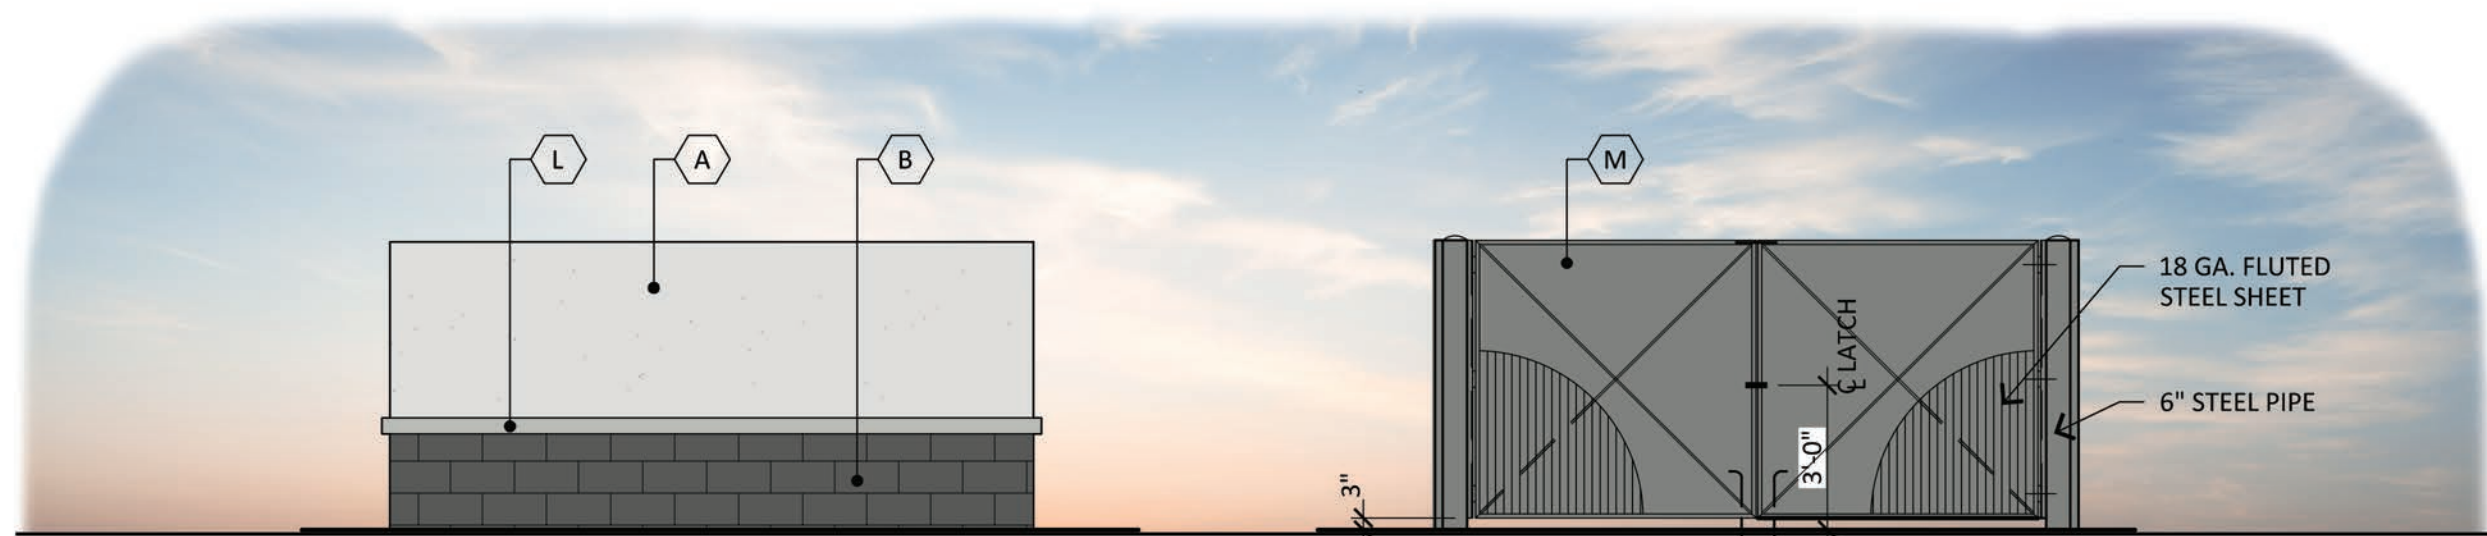

TRASH ENCLOSURE

SCALE: 1/4"=1'-0"


MATERIAL AND COLORS

- A PAINTED STUCCO:**  
MFG: SHERWIN WILLIAMS  
COLOR: NEBULOUS WHITE  
SPEC: SW 7063
- B CMU BLOCK:**  
MFG: SUPERLITE  
COLOR: BLACK MOUNTAIN  
FINISH: SMOOTH
- C METAL SIDING:**  
MFG: MBCI  
COLOR: SLATE GRAY  
SPEC: 7.2 PANEL

- D METAL AWNING:**  
MFG: MBCI  
COLOR: SLATE GRAY
- E PAINTED STORAGE DOORS:**  
MFG: SHERWIN WILLIAMS  
COLOR: 365 YELLOW
- F MULLIONS:**  
MFG: KAWNEER  
COLOR: BLACK

- G STANDING SEAM ROOF:**  
MFG: MBCI  
COLOR: SLATE GRAY  
SPEC: BATTENLOK HS
- H METAL CAP FLASHING:**  
MFG: MBCI  
COLOR: SLATE GRAY

- K NOT USED:**
- L PAINTED STUCCO:**  
MFG: SHERWIN WILLIAMS  
COLOR: ARGOS SW7065
- M PAINTED METAL:**  
MFG: SHERWIN WILLIAMS  
COLOR: CITYSCAPE SW7067

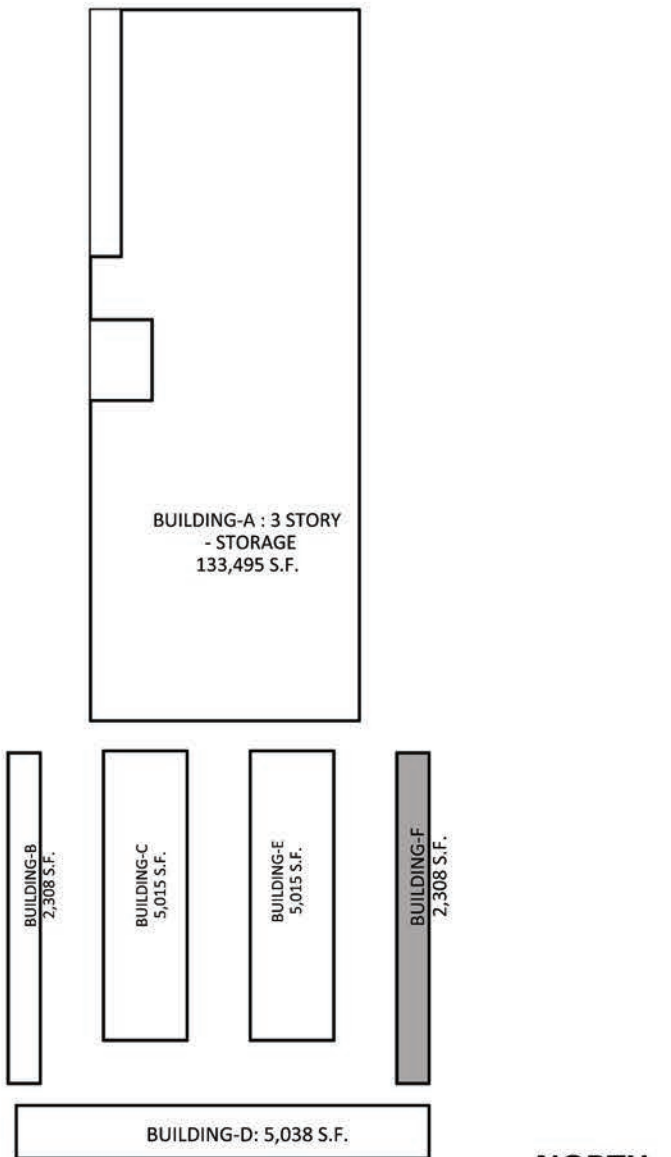

SITE  
SCALE: NTS

CASE # DRP22-28 STORAGE 365

STORAGE 365 - HONEYCUTT ROAD  
E OF SEC OF HONEYCUTT ROAD AND PORTER ROAD  
40955 W HONEYCUTT RD, MARICOPA ARIZONA 85138  
DATE: 01-25-2023 (PRELIMINARY)




© 2023 RKAA  
ARCHITECTS, INC. ALL  
RIGHTS RESERVED.  
THIS DRAWING IS AN  
INSTRUMENT OF  
SERVICE. IT IS THE  
PROPERTY OF RKAA  
ARCHITECTS, INC. AND  
MAY NOT BE  
DUPLICATED, USED OR  
DISCLOSED WITHOUT  
WRITTEN PERMISSION  
OF THE ARCHITECT.

EL-7  
SITE DETAILS

RKAA# 22168.50






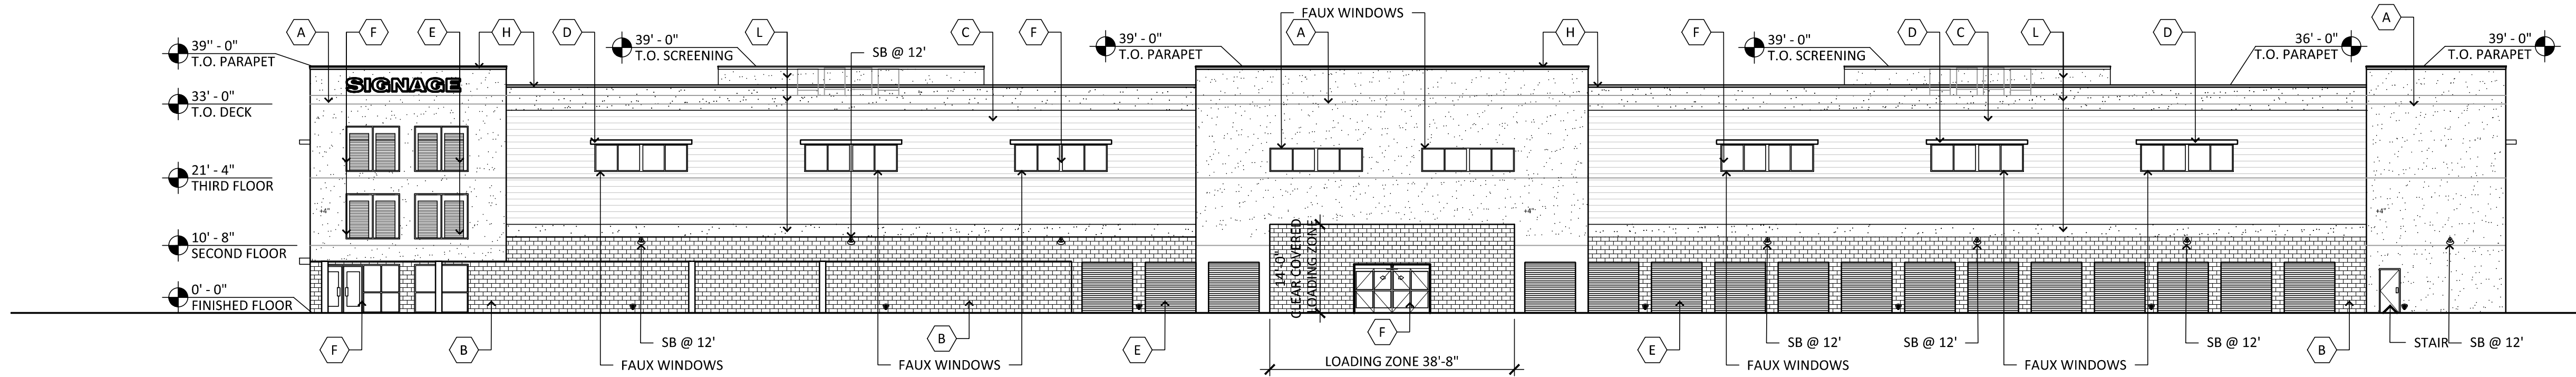


## WEST ELEVATION

SCALE: 1/16"=1'-0"

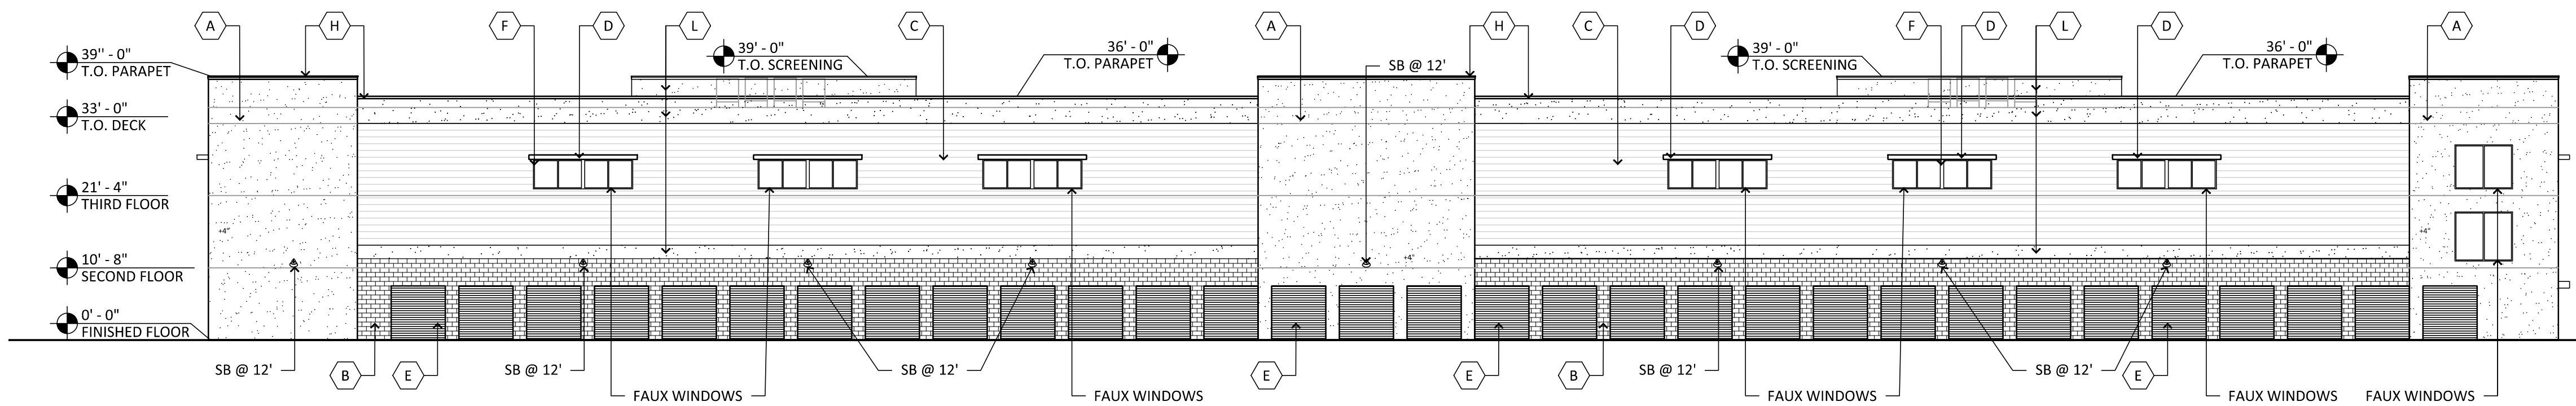


## EAST ELEVATION

SCALE: 1/16"=1'-0"

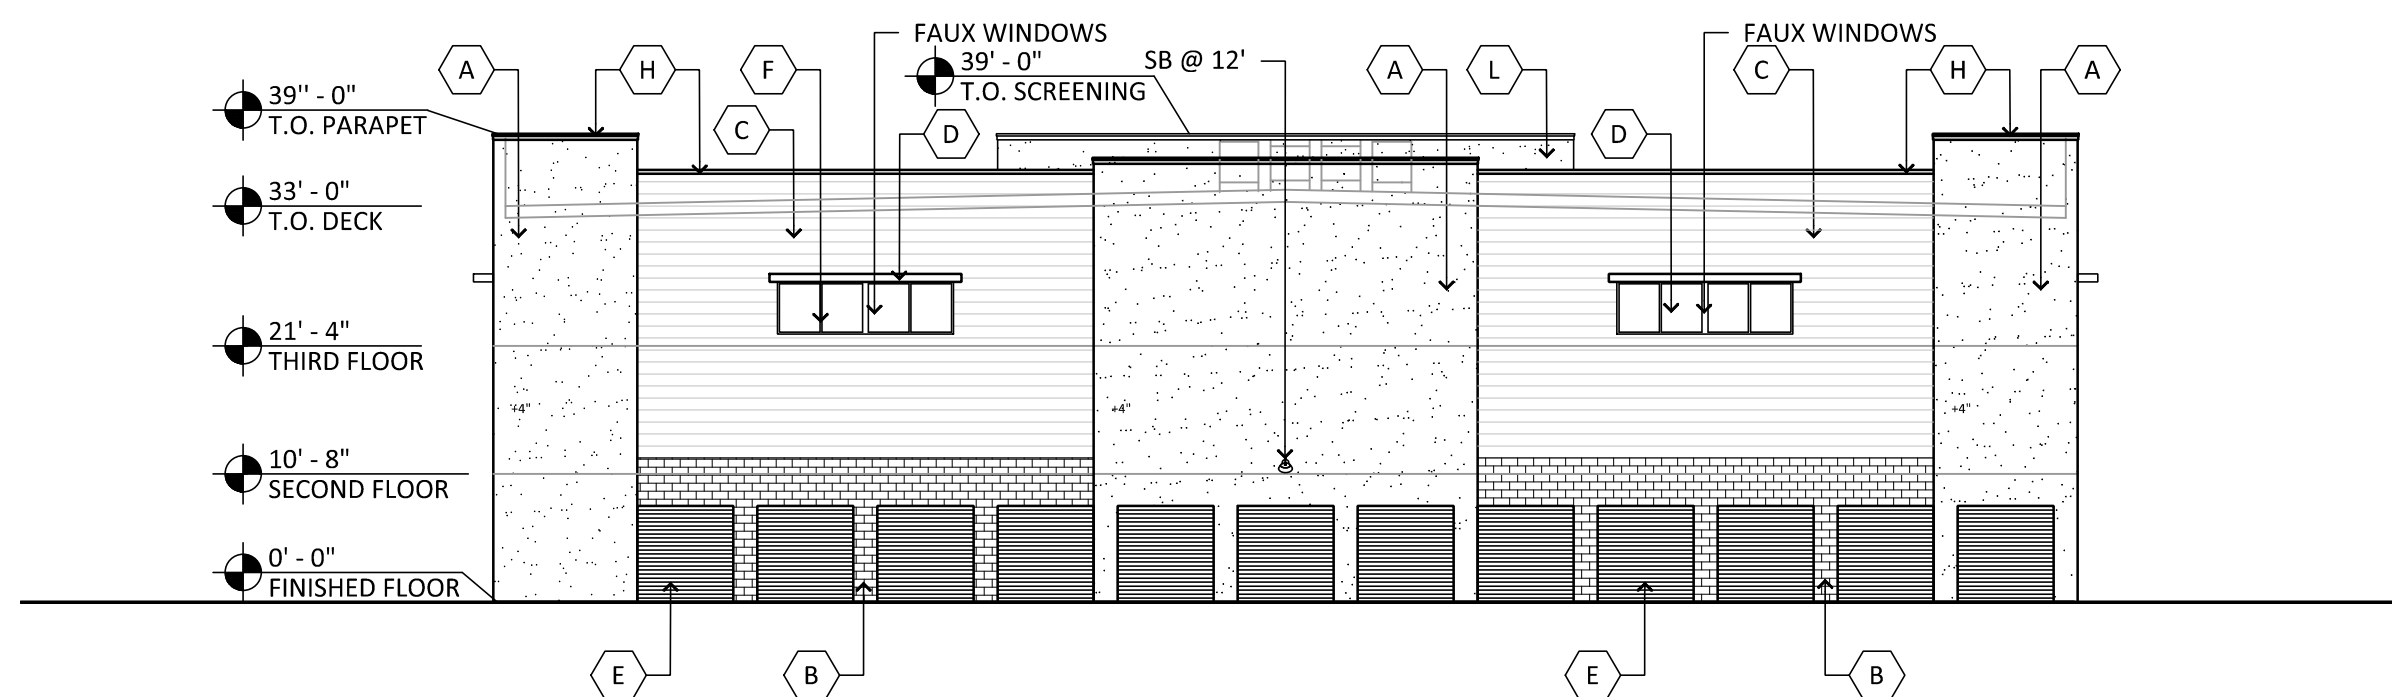

## SOUTH ELEVATION

SCALE: 1/16"=1'-0"

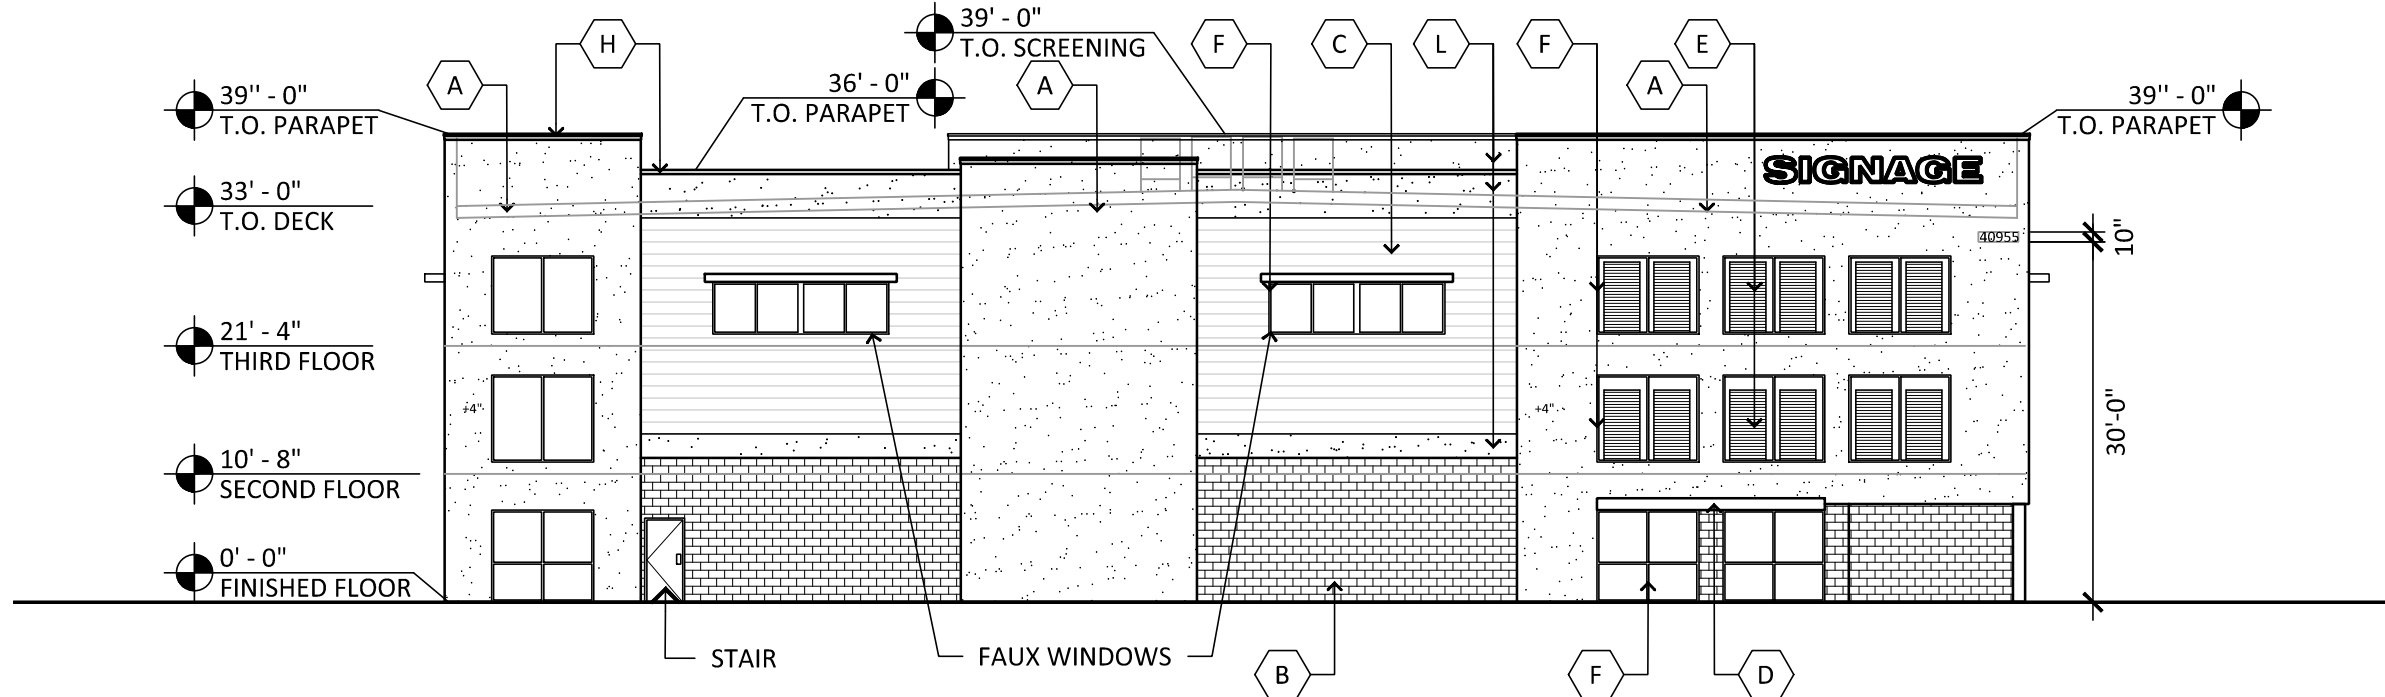

## NORTH ELEVATION

SCALE: 1/16"=1'-0"

## MATERIAL AND COLORS

**A PAINTED STUCCO:**  
MFG: SHERWIN WILLIAMS  
COLOR: NEBULOUS WHITE  
SPEC: SW 7063

**B CMU BLOCK:**  
MFG: SUPERLITE  
COLOR: BLACK MOUNTAIN  
FINISH: SMOOTH

**C METAL SIDING:**  
MFG: MBCI  
COLOR: SLATE GRAY  
SPEC: 7.2 PANEL

**D METAL AWNING:**  
MFG: MBCI  
COLOR: SLATE GRAY

**E PAINTED STORAGE DOORS:**  
MFG: SHERWIN WILLIAMS  
COLOR: 365 YELLOW

**F MULLIONS:**  
MFG: KAWNEER  
COLOR: BLACK

**G STANDING SEAM ROOF:**  
MFG: MBCI  
COLOR: SLATE GRAY  
SPEC: BATTENLOK HS

**H METAL CAP FLASHING:**  
MFG: MBCI  
COLOR: SLATE GRAY


**J NOT USED:**

**K NOT USED:**

**L PAINTED STUCCO:**  
MFG: SHERWIN WILLIAMS  
COLOR: ARGOS SW7065

**M PAINTED METAL:**  
MFG: SHERWIN WILLIAMS  
COLOR: CITYSCAPE SW7067

NOTE: ALL SIGNAGE UNDER SEPARATE APPLICATION, PERMIT AND APPROVAL AND TO BE PER CITY STANDARD UNDER SECTION 18.115.110.E OF NEW ZONING ORDINANCE.

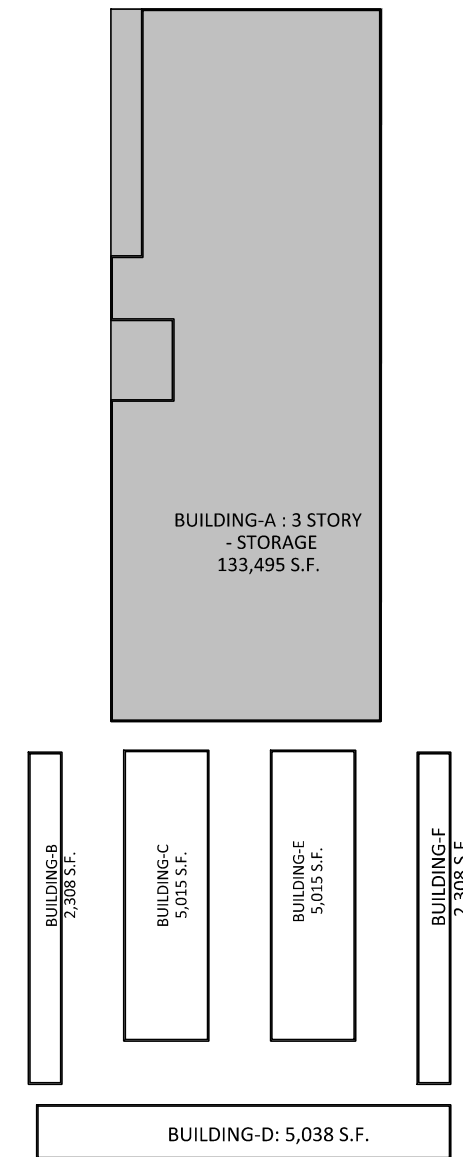

## SITE

SCALE: NTS

CASE # DRP22-28 STORAGE 365

## STORAGE 365 - HONEYCUTT ROAD

E OF SEC OF HONEYCUTT ROAD AND PORTER ROAD  
40955 W HONEYCUTT RD, MARICOPA ARIZONA 85138  
DATE: 02-16-2023 (PRELIMINARY)



© 2023 R K A A  
ARCHITECTS, INC. ALL  
RIGHTS RESERVED.  
THIS DRAWING IS AN  
INSTRUMENT OF  
SERVICE. IT IS THE  
PROPERTY OF R K A A  
ARCHITECTS, INC. AND  
MAY NOT BE  
DUPLICATED, USED OR  
DISCLOSED WITHOUT  
WRITTEN PERMISSION  
OF THE ARCHITECT.

EL-1  
BLDG A

RKAA# 22168.50










**WEST ELEVATION**

SCALE: 3/16"=1'-0"

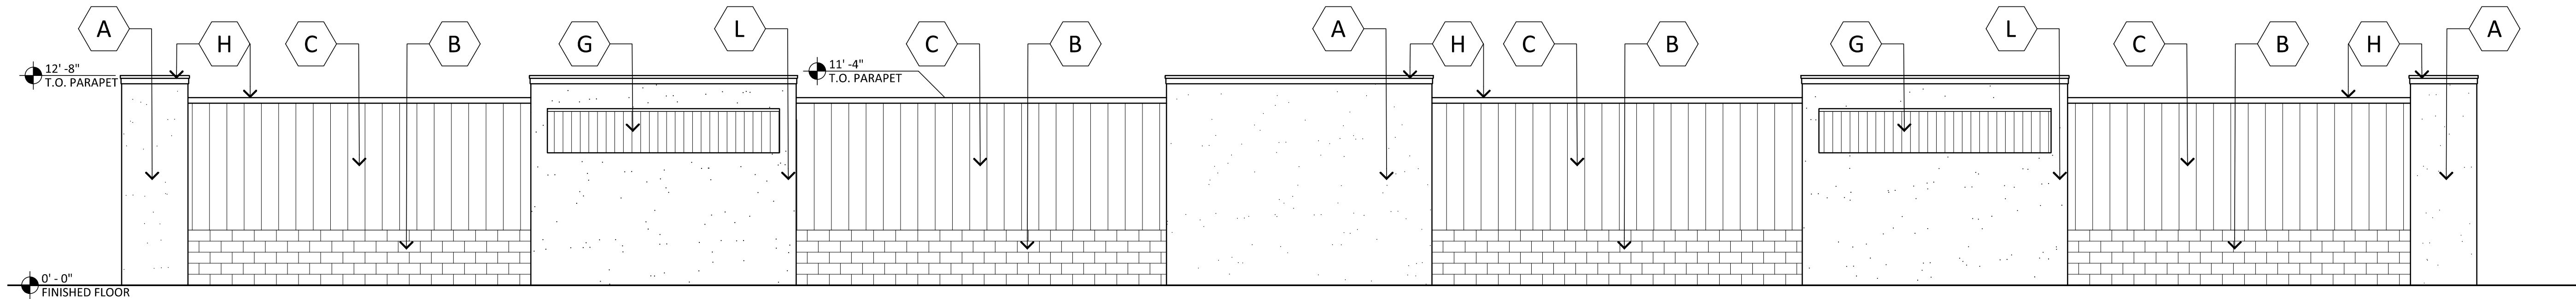



**EAST ELEVATION**

SCALE: 3/16"=1'-0"

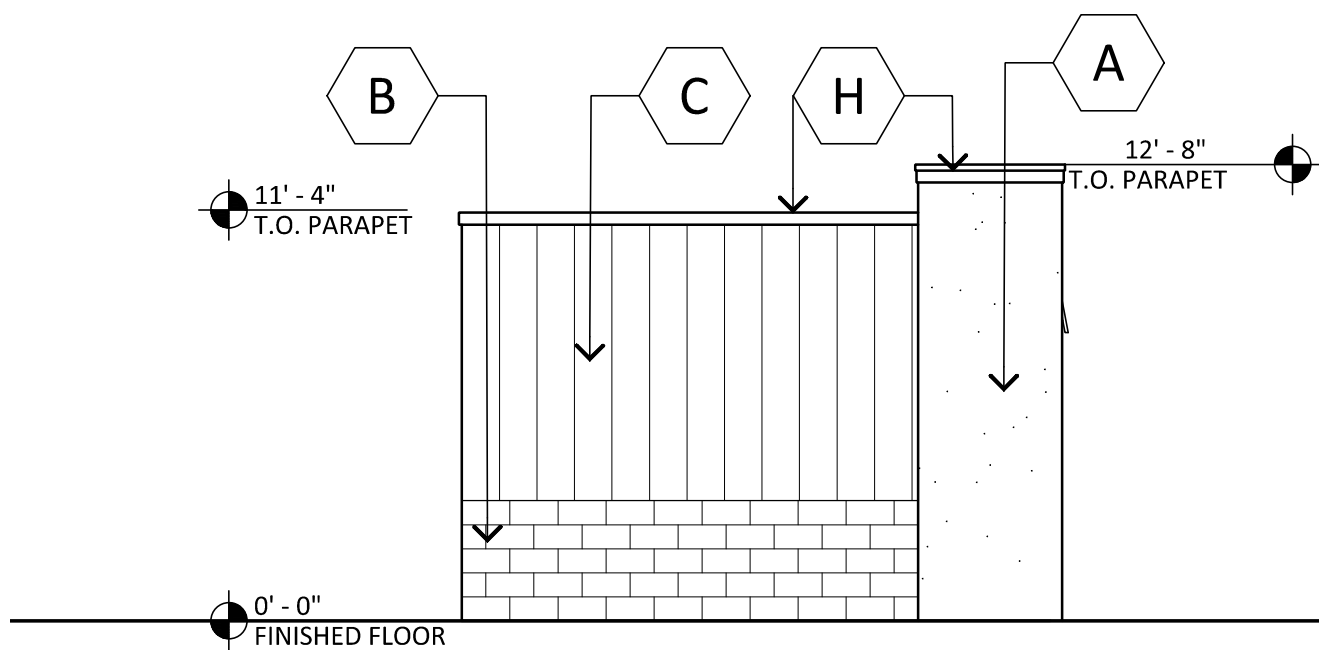 


**SOUTH ELEVATION**

SCALE: 3/16"=1'-0"

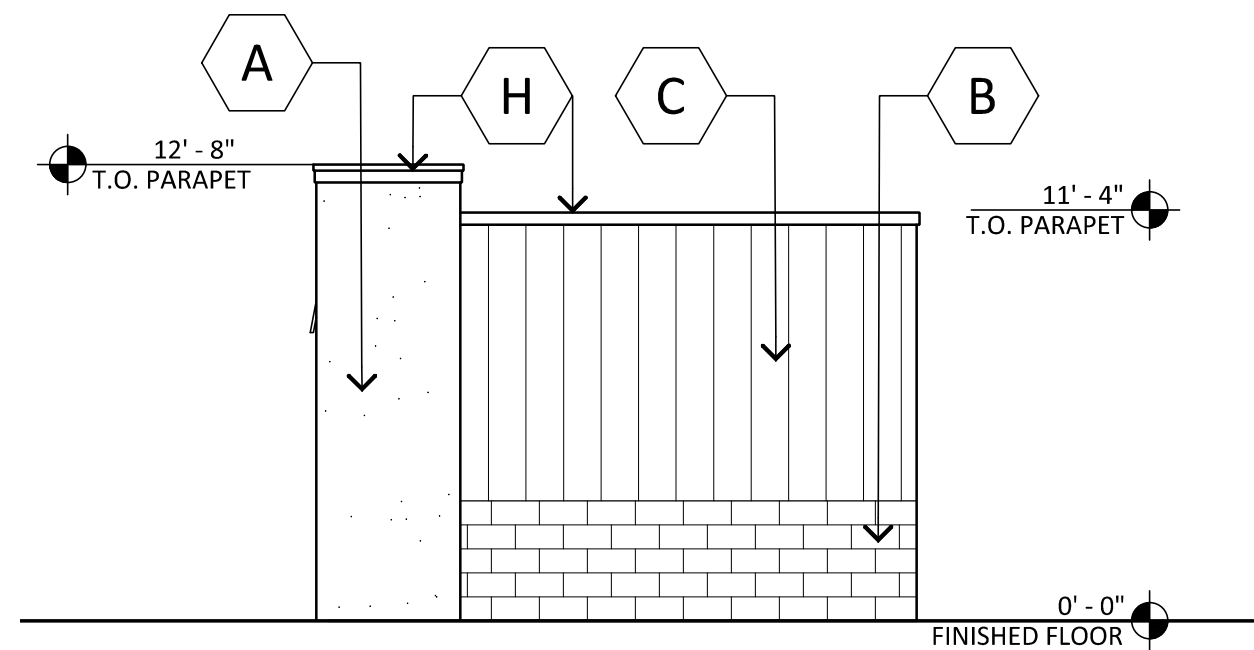 

**NORTH ELEVATION**

SCALE: 3/16"=1'-0"

 

**MATERIAL AND COLORS**


- A PAINTED STUCCO:**  
MFG: SHERWIN WILLIAMS  
COLOR: NEBULOUS WHITE  
SPEC: SW 7063
- B CMU BLOCK:**  
MFG: SUPERLITE  
COLOR: BLACK MOUNTAIN  
FINISH: SMOOTH
- C METAL SIDING:**  
MFG: MBCI  
COLOR: SLATE GRAY  
SPEC: 7.2 PANEL

- D METAL AWNING:**  
MFG: MBCI  
COLOR: SLATE GRAY
- E PAINTED STORAGE DOORS:**  
MFG: SHERWIN WILLIAMS  
COLOR: 365 YELLOW
- F MULLIONS:**  
MFG: KAWNEER  
COLOR: BLACK


- G STANDING SEAM ROOF:**  
MFG: MBCI  
COLOR: SLATE GRAY  
SPEC: BATTENLOK HS
- H METAL CAP FLASHING:**  
MFG: MBCI  
COLOR: SLATE GRAY

- K NOT USED:**
- L PAINTED STUCCO:**  
MFG: SHERWIN WILLIAMS  
COLOR: ARGOS SW7065
- M PAINTED METAL:**  
MFG: SHERWIN WILLIAMS  
COLOR: CITYSCAPE SW7067

- J NOT USED:**

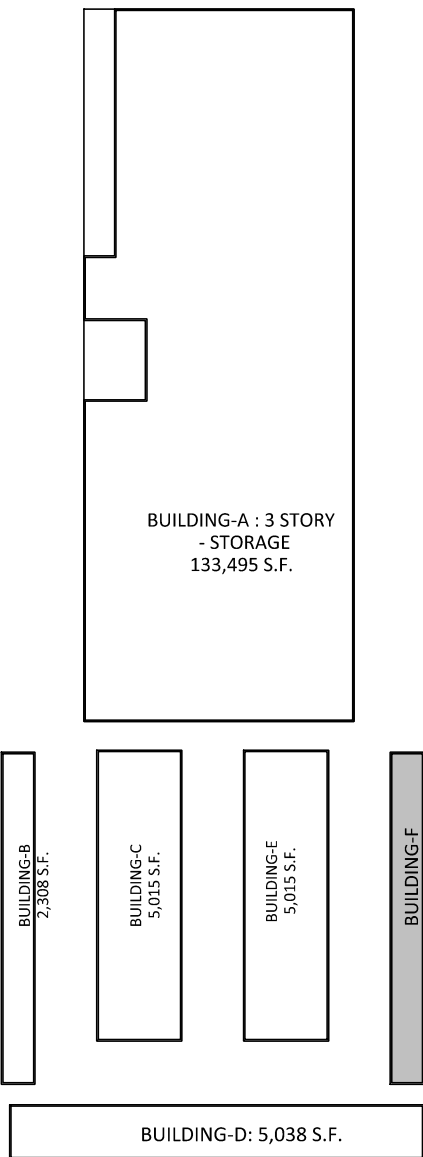

**SITE**  
SCALE: NTS

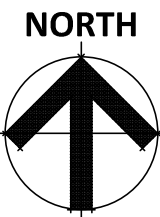

CASE # DRP22-28 STORAGE 365

STORAGE 365 - HONEYCUTT ROAD  
E OF SEC OF HONEYCUTT ROAD AND PORTER ROAD  
40955 W HONEYCUTT RD, MARICOPA ARIZONA 85138  
DATE: 01-25-2023 (PRELIMINARY)




© 2023 R K A A  
ARCHITECTS, INC. ALL  
RIGHTS RESERVED.  
THIS DRAWING IS AN  
INSTRUMENT OF  
SERVICE. IT IS THE  
PROPERTY OF R K A A  
ARCHITECTS, INC. AND  
MAY NOT BE  
DUPLICATED, USED OR  
DISCLOSED WITHOUT  
WRITTEN PERMISSION  
OF THE ARCHITECT.

EL-2  
BLDG F  
RCAA# 22168.50






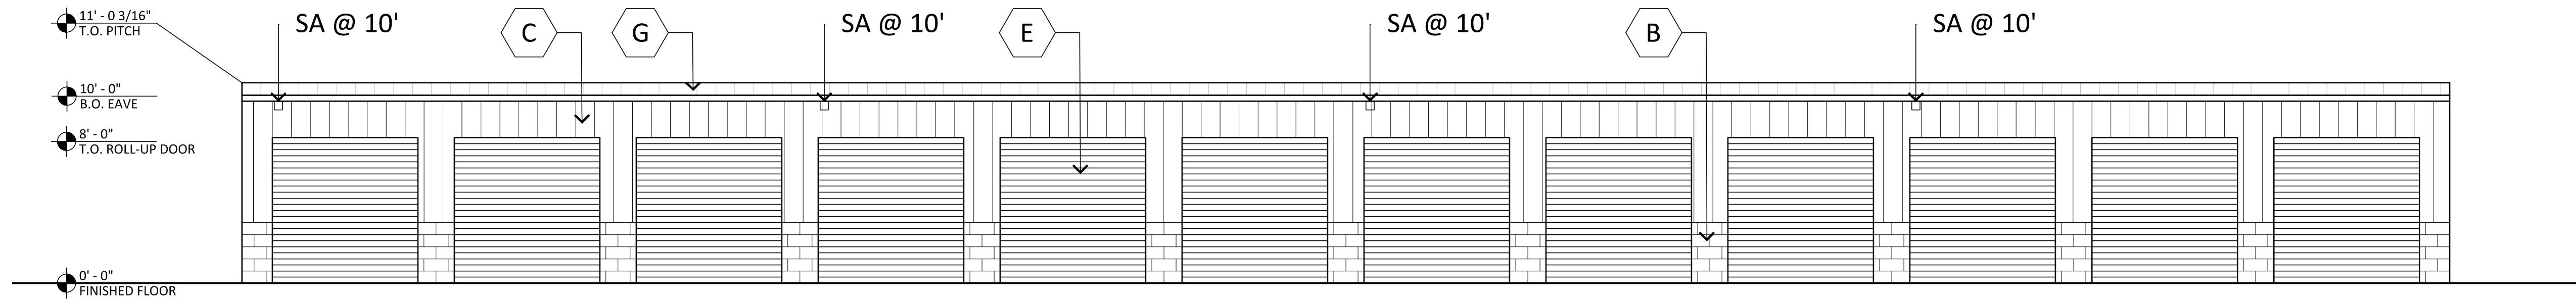



WEST ELEVATION

SCALE: 1/16"=1'-0"

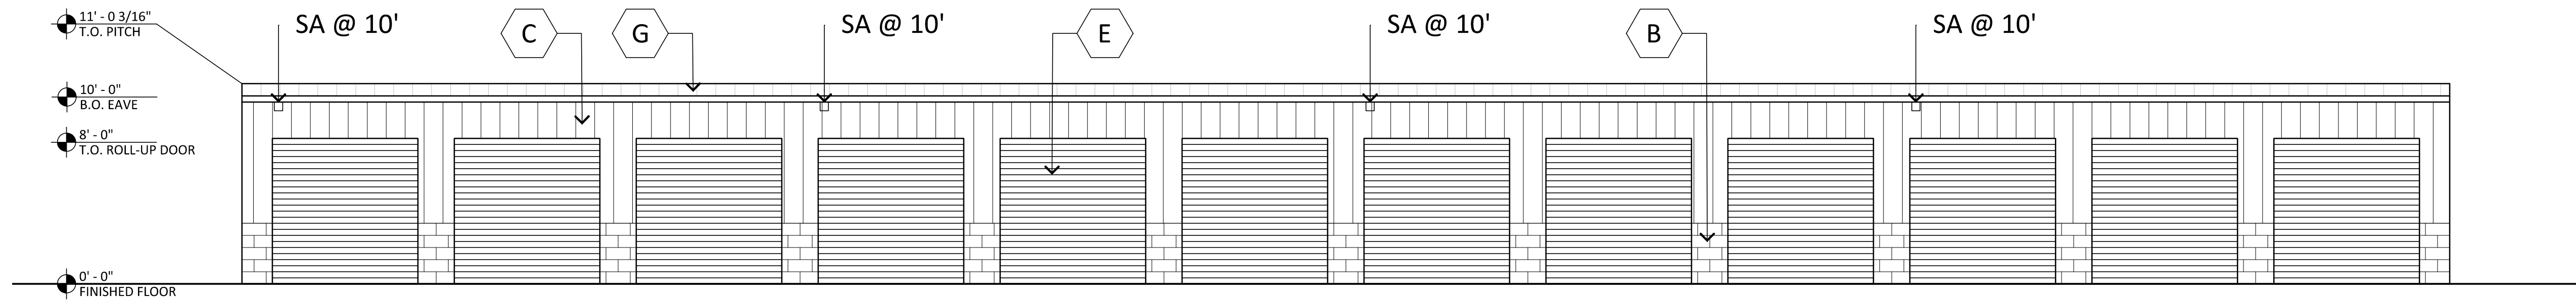



EAST ELEVATION

SCALE: 1/16"=1'-0"

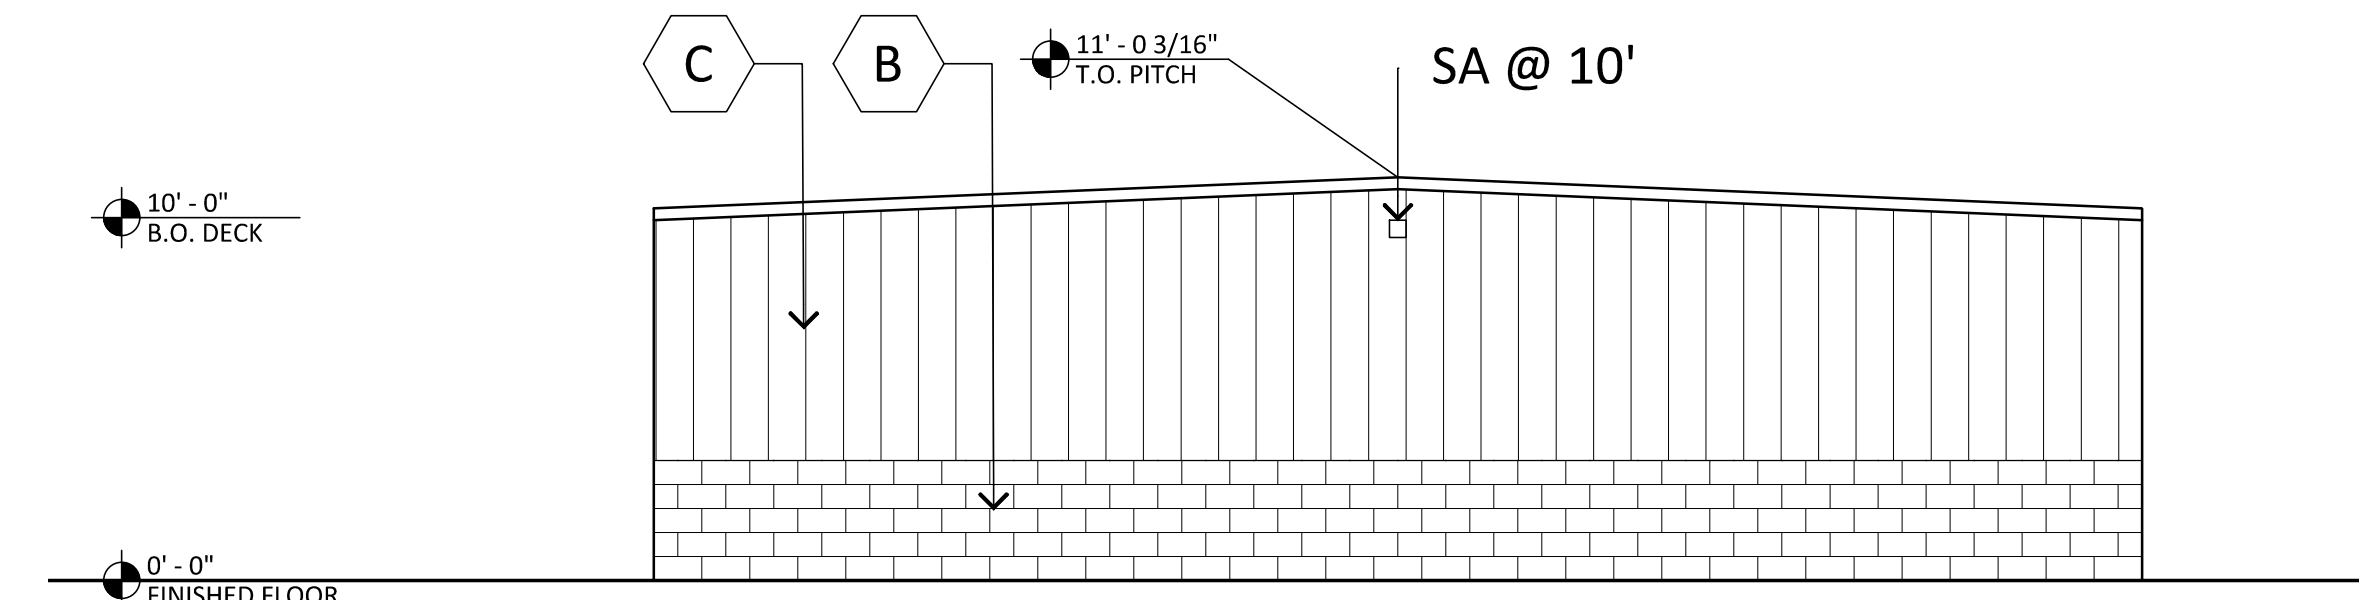 


SOUTH ELEVATION

SCALE: 3/16"=1'-0"

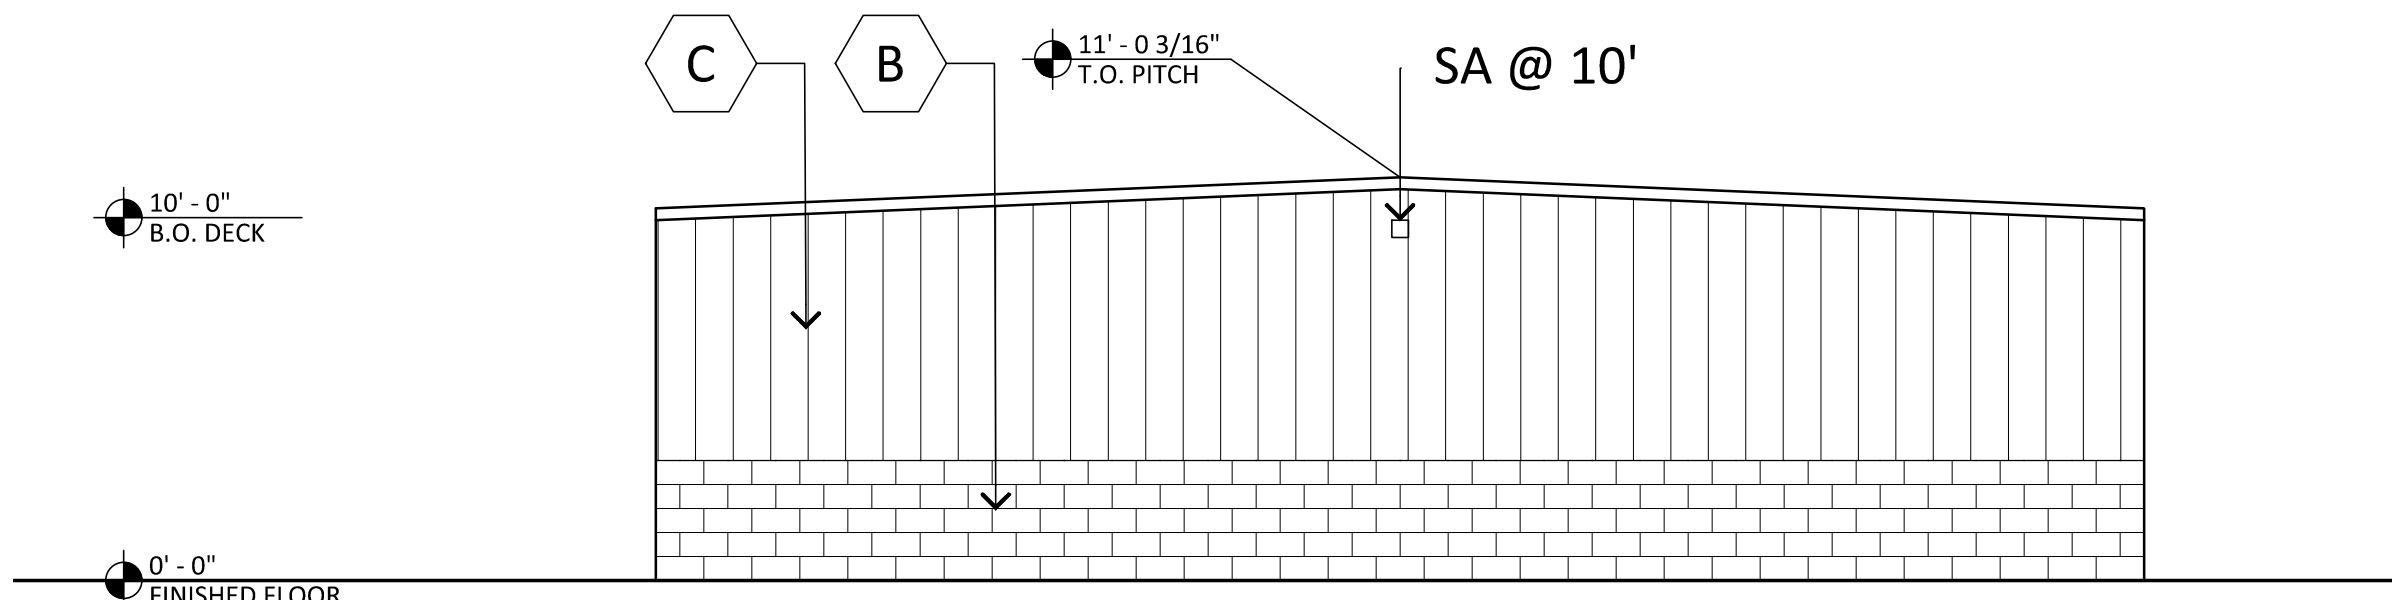 

NORTH ELEVATION

SCALE: 3/16"=1'-0"

 


MATERIAL AND COLORS

- A PAINTED STUCCO:**  
MFG: SHERWIN WILLIAMS  
COLOR: NEBULOUS WHITE  
SPEC: SW 7063
- B CMU BLOCK:**  
MFG: SUPERLITE  
COLOR: BLACK MOUNTAIN  
FINISH: SMOOTH
- C METAL SIDING:**  
MFG: MBCI  
COLOR: SLATE GRAY  
SPEC: 7.2 PANEL

- D METAL AWNING:**  
MFG: MBCI  
COLOR: SLATE GRAY
- E PAINTED STORAGE DOORS:**  
MFG: SHERWIN WILLIAMS  
COLOR: 365 YELLOW
- F MULLIONS:**  
MFG: KAWNEER  
COLOR: BLACK

- G STANDING SEAM ROOF:**  
MFG: MBCI  
COLOR: SLATE GRAY  
SPEC: BATTENLOK HS
- H METAL CAP FLASHING:**  
MFG: MBCI  
COLOR: SLATE GRAY

- K NOT USED:**
- L PAINTED STUCCO:**  
MFG: SHERWIN WILLIAMS  
COLOR: ARGOS SW7065
- M PAINTED METAL:**  
MFG: SHERWIN WILLIAMS  
COLOR: CITYSCAPE SW7067

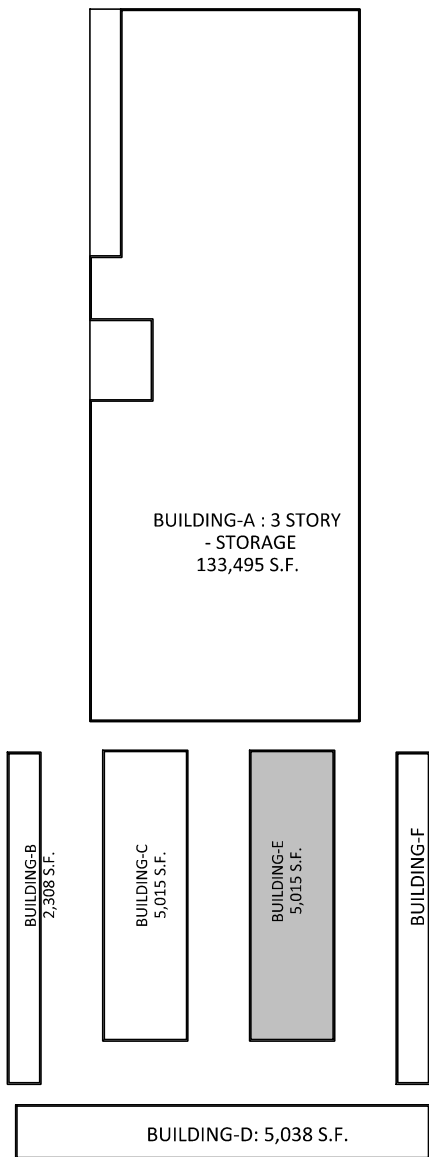

SITE  
SCALE: NTS



CASE # DRP22-28 STORAGE 365

STORAGE 365 - HONEYCUTT ROAD  
E OF SEC OF HONEYCUTT ROAD AND PORTER ROAD  
40955 W HONEYCUTT RD, MARICOPA ARIZONA 85138  
DATE: 01-25-2023 (PRELIMINARY)




© 2023 R K A A  
ARCHITECTS, INC. ALL  
RIGHTS RESERVED.  
THIS DRAWING IS AN  
INSTRUMENT OF  
SERVICE. IT IS THE  
PROPERTY OF R K A A  
ARCHITECTS, INC. AND  
MAY NOT BE  
DUPLICATED, USED OR  
DISCLOSED WITHOUT  
WRITTEN PERMISSION  
OF THE ARCHITECT.

EL-3  
BLDG E  
RKAA# 22168.50






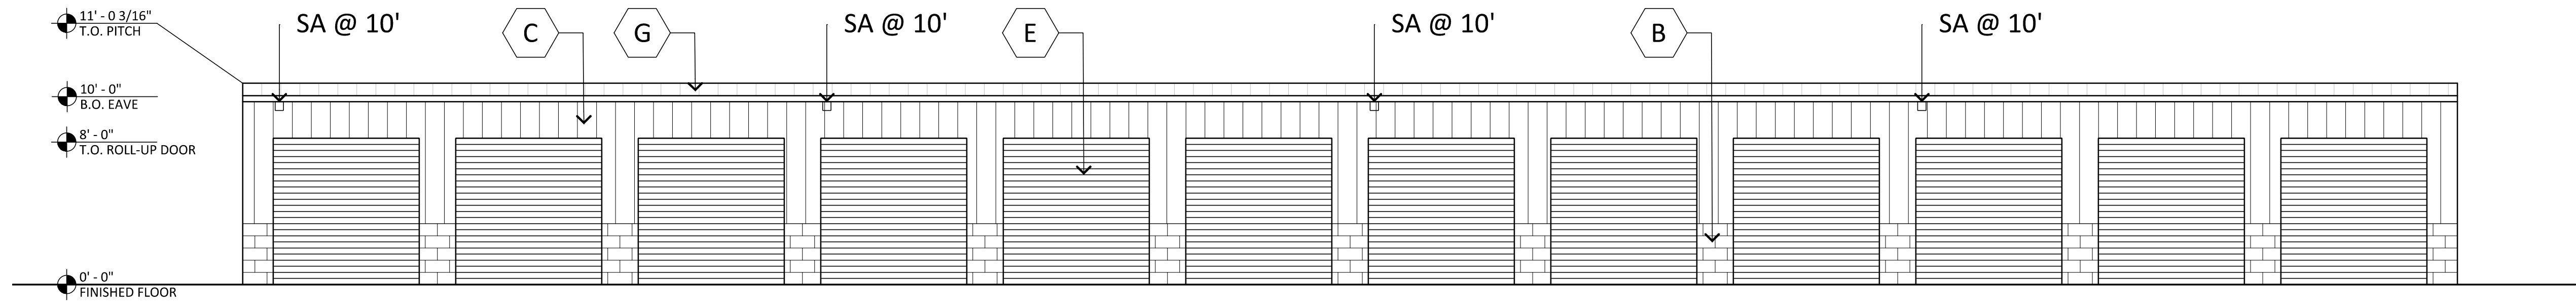


WEST ELEVATION

SCALE: 3/16"=1'-0"

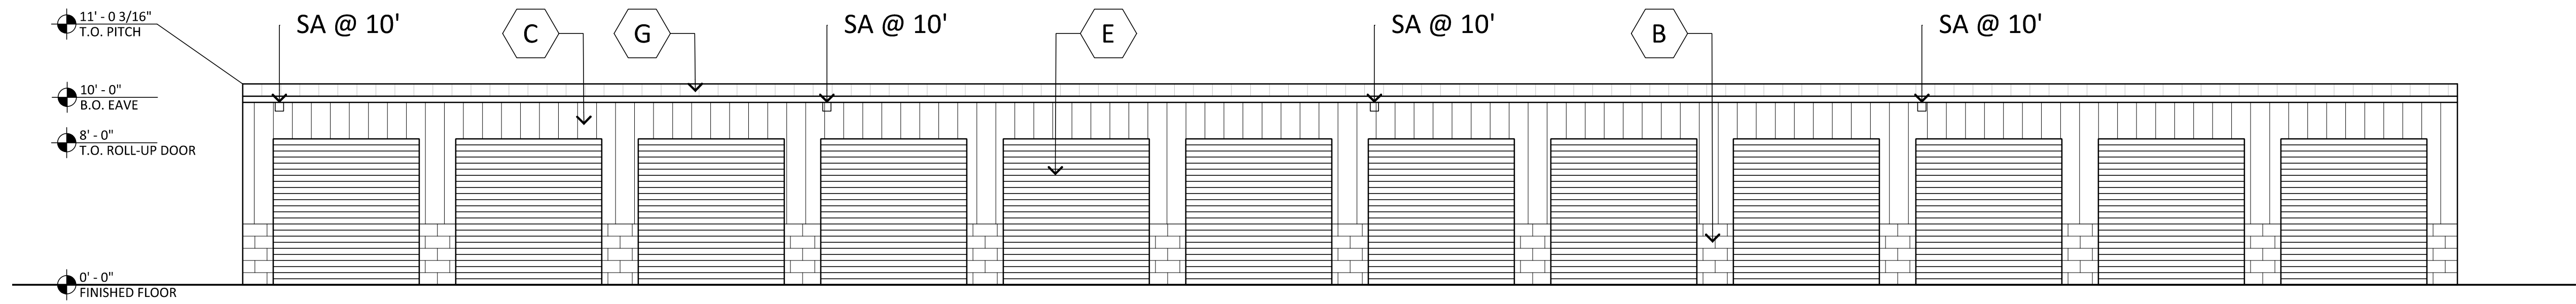


EAST ELEVATION

SCALE: 3/16"=1'-0"

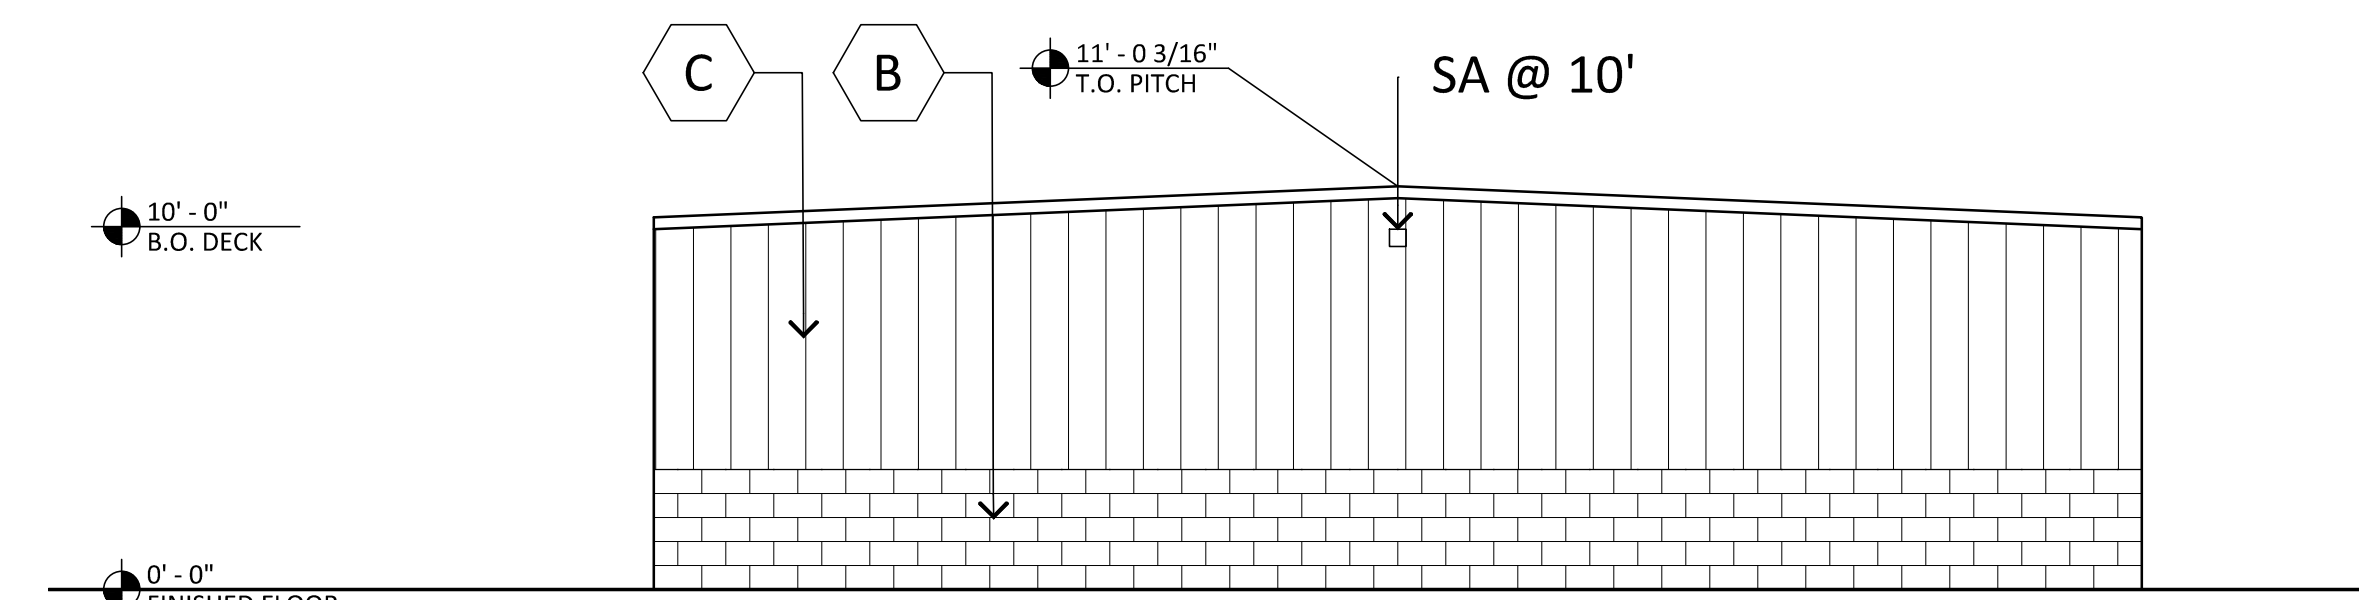

SOUTH ELEVATION

SCALE: 3/16"=1'-0"

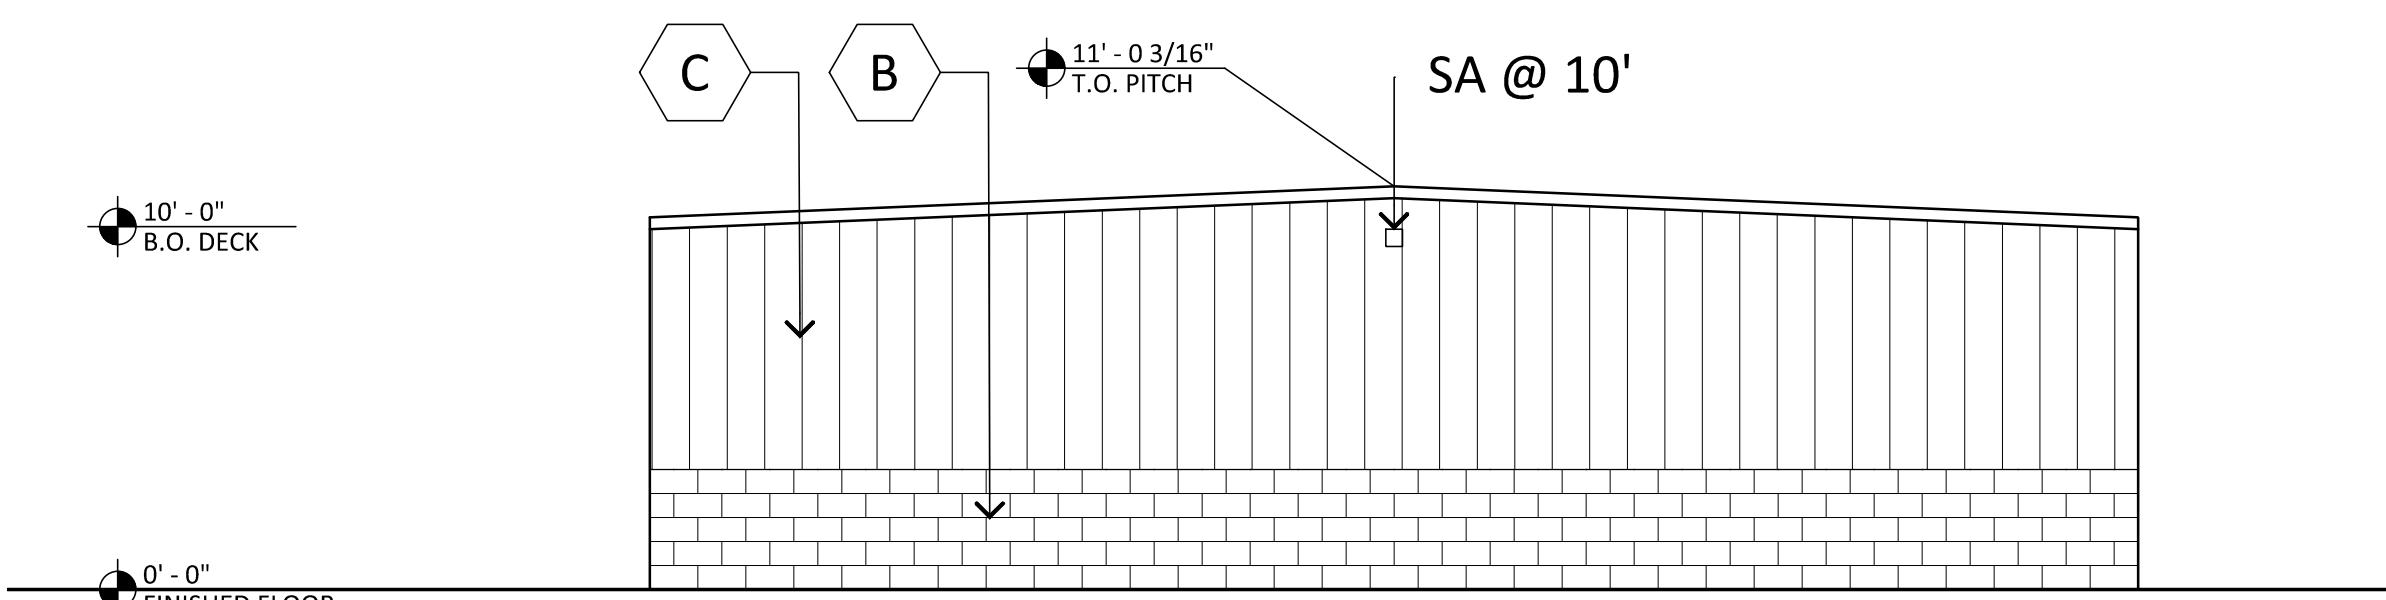

NORTH ELEVATION

SCALE: 3/16"=1'-0"


MATERIAL AND COLORS

- A PAINTED STUCCO:**  
MFG: SHERWIN WILLIAMS  
COLOR: NEBULOUS WHITE  
SPEC: SW 7063
- B CMU BLOCK:**  
MFG: SUPERLITE  
COLOR: BLACK MOUNTAIN  
FINISH: SMOOTH
- C METAL SIDING:**  
MFG: MBCI  
COLOR: SLATE GRAY  
SPEC: 7.2 PANEL

- D METAL AWNING:**  
MFG: MBCI  
COLOR: SLATE GRAY
- E PAINTED STORAGE DOORS:**  
MFG: SHERWIN WILLIAMS  
COLOR: 365 YELLOW
- F MULLIONS:**  
MFG: KAWNEER  
COLOR: BLACK

- G STANDING SEAM ROOF:**  
MFG: MBCI  
COLOR: SLATE GRAY  
SPEC: BATTENLOK HS
- H METAL CAP FLASHING:**  
MFG: MBCI  
COLOR: SLATE GRAY

- K NOT USED:**
- L PAINTED STUCCO:**  
MFG: SHERWIN WILLIAMS  
COLOR: ARGOS SW7065
- M PAINTED METAL:**  
MFG: SHERWIN WILLIAMS  
COLOR: CITYSCAPE SW7067

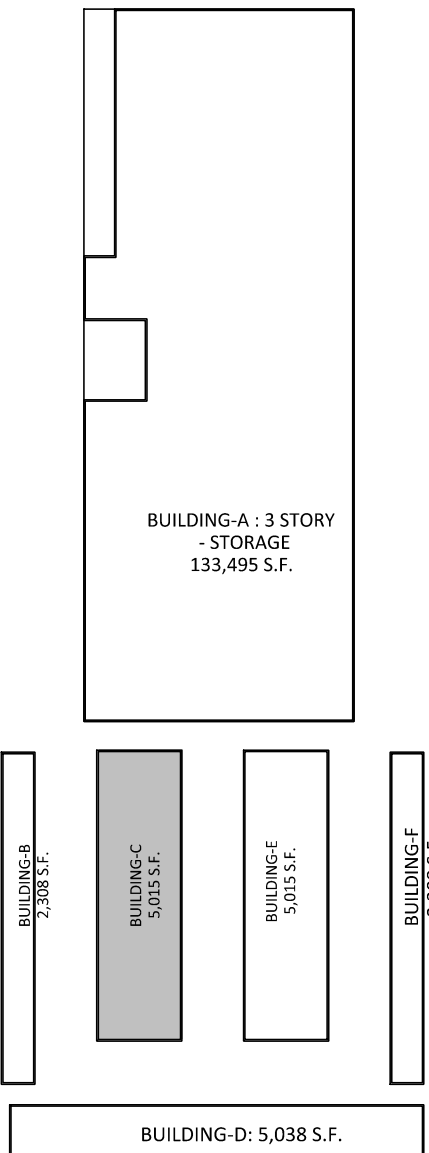

SITE  
SCALE: NTS

CASE # DRP22-28 STORAGE 365

STORAGE 365 - HONEYCUTT ROAD  
E OF SEC OF HONEYCUTT ROAD AND PORTER ROAD  
40955 W HONEYCUTT RD, MARICOPA ARIZONA 85138  
DATE: 01-25-2023 (PRELIMINARY)



© 2023 R K A A  
ARCHITECTS, INC. ALL  
RIGHTS RESERVED.  
THIS DRAWING IS AN  
INSTRUMENT OF  
SERVICE. IT IS THE  
PROPERTY OF R K A A  
ARCHITECTS, INC. AND  
MAY NOT BE  
DUPLICATED, USED OR  
DISCLOSED WITHOUT  
WRITTEN PERMISSION  
OF THE ARCHITECT.

EL-4  
BLDG C  
RKAA# 22168.50










**EAST ELEVATION**

SCALE: 3/16"=1'-0"

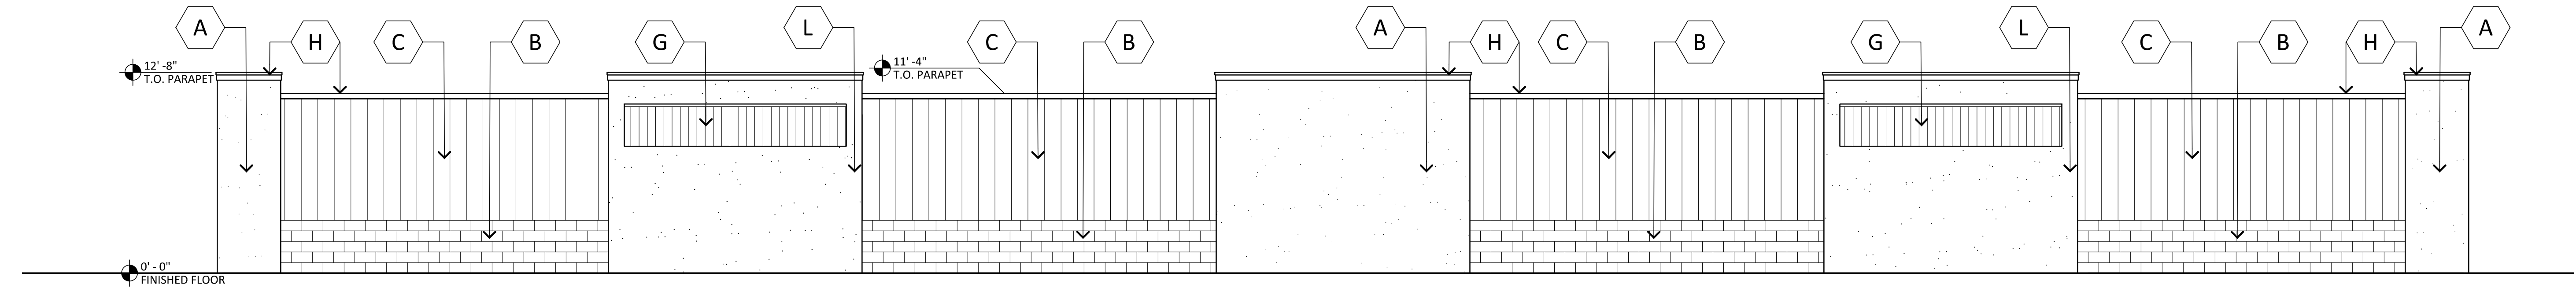


**WEST ELEVATION**

SCALE: 3/16"=1'-0"

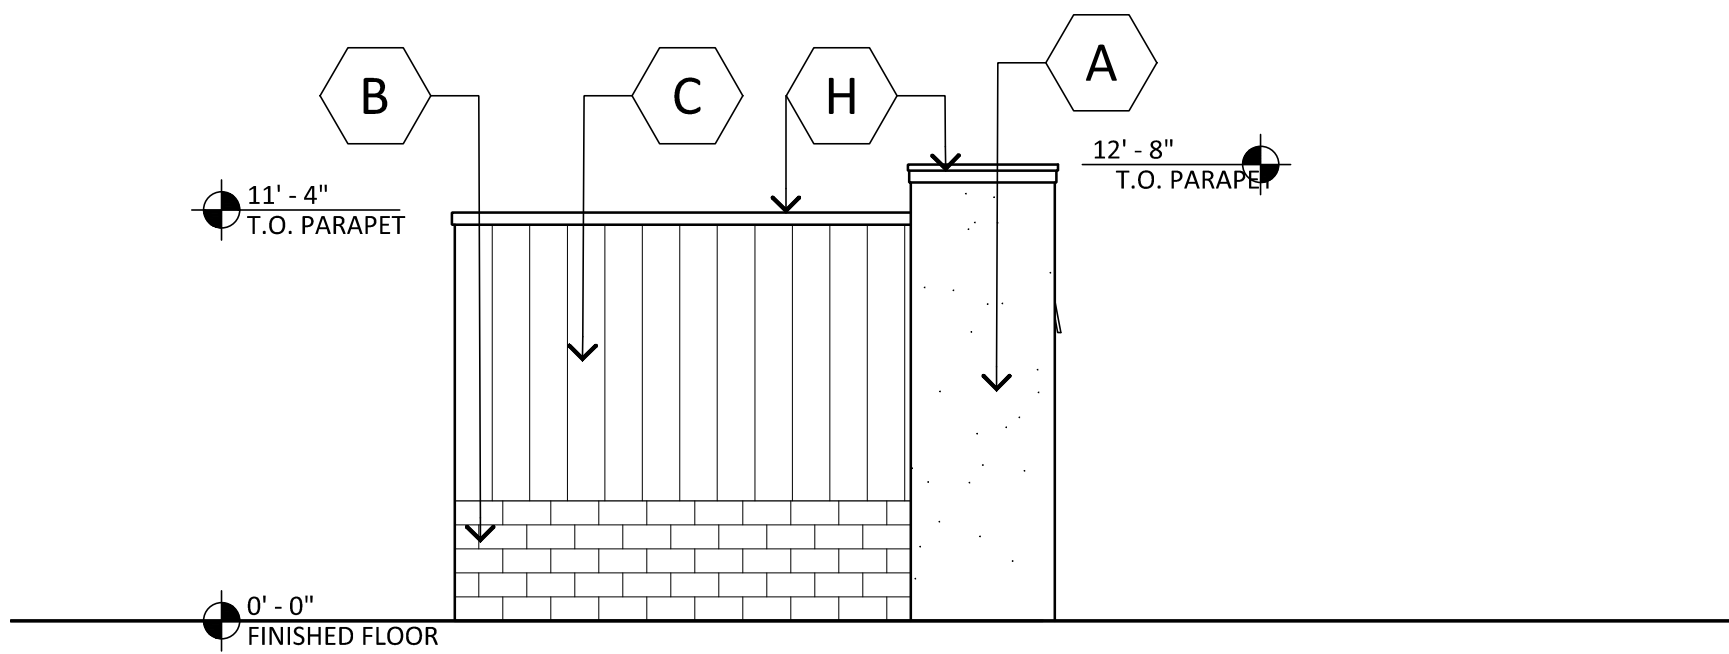 

**NORTH ELEVATION**

SCALE: 3/16"=1'-0"

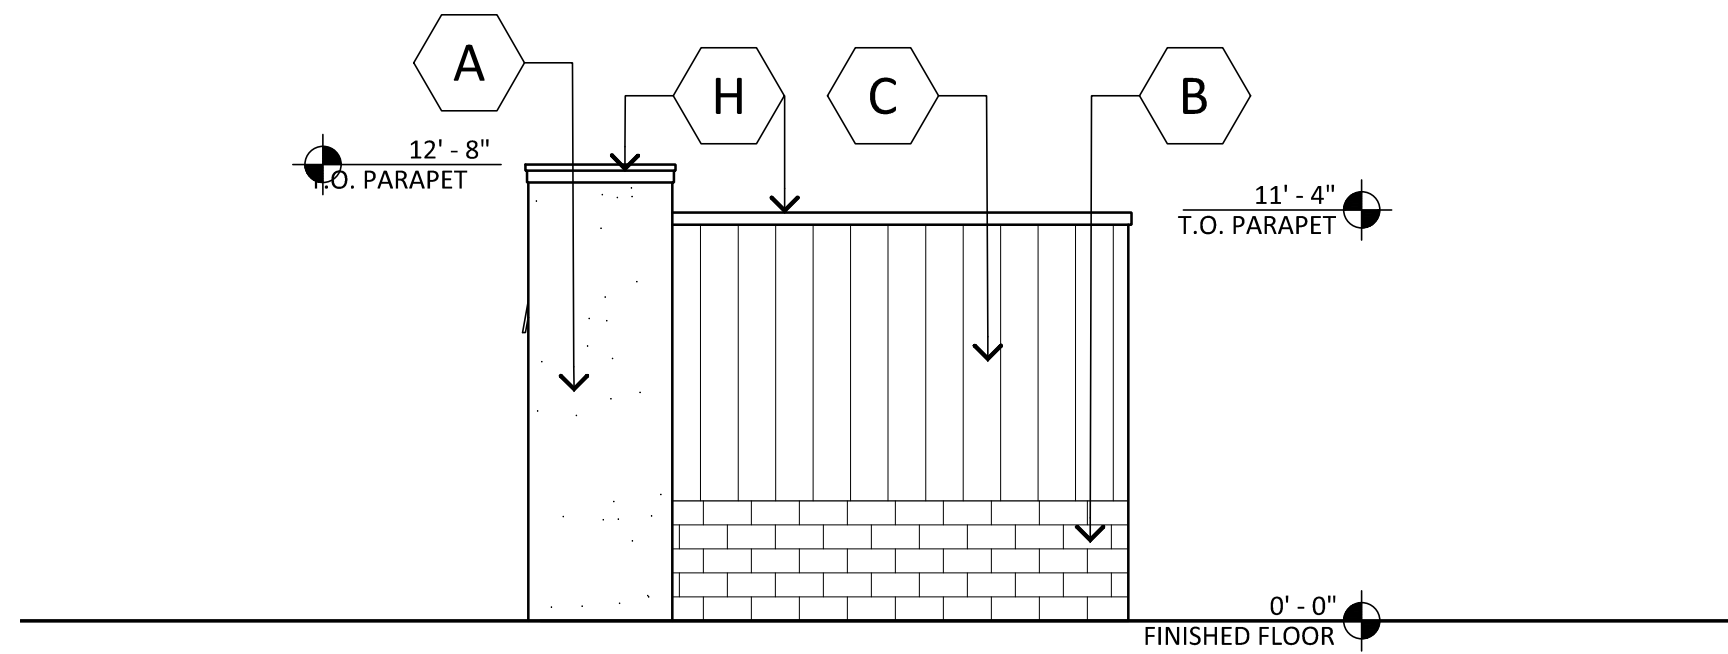

**SOUTH ELEVATION**

SCALE: 3/16"=1'-0"



**MATERIAL AND COLORS**

**A PAINTED STUCCO:**  
MFG: SHERWIN WILLIAMS  
COLOR: NEBULOUS WHITE  
SPEC: SW 7063

**B CMU BLOCK:**  
MFG: SUPERLITE  
COLOR: BLACK MOUNTAIN  
FINISH: SMOOTH

**C METAL SIDING:**  
MFG: MBCI  
COLOR: SLATE GRAY  
SPEC: 7.2 PANEL

**D METAL AWNING:**  
MFG: MBCI  
COLOR: SLATE GRAY

**E PAINTED STORAGE DOORS:**  
MFG: SHERWIN WILLIAMS  
COLOR: 365 YELLOW

**F MULLIONS:**  
MFG: KAWNEER  
COLOR: BLACK

**G STANDING SEAM ROOF:**  
MFG: MBCI  
COLOR: SLATE GRAY  
SPEC: BATTENLOK HS


**H METAL CAP FLASHING:**  
MFG: MBCI  
COLOR: SLATE GRAY

**J NOT USED:**

**K NOT USED:**

**L PAINTED STUCCO:**  
MFG: SHERWIN WILLIAMS  
COLOR: ARGOS SW7065

**M PAINTED METAL:**  
MFG: SHERWIN WILLIAMS  
COLOR: CITYSCAPE SW7067

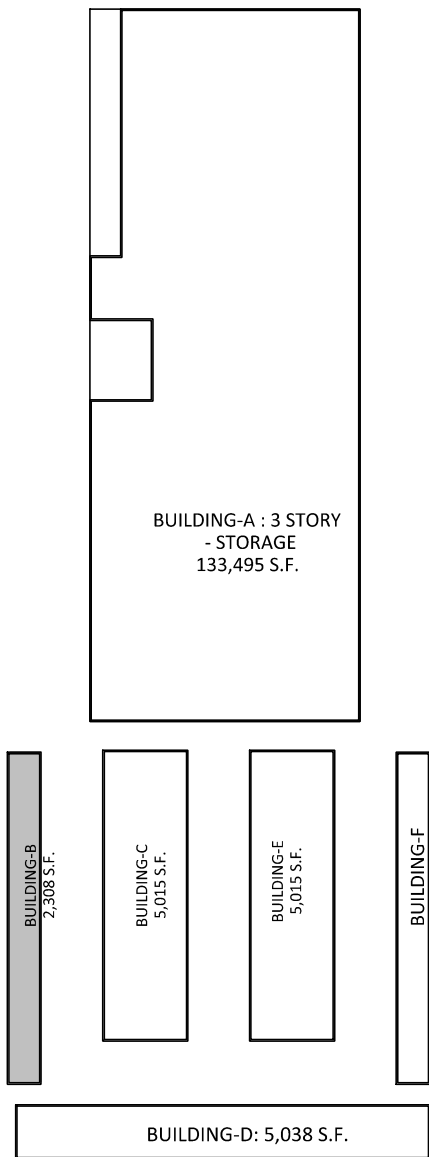

**SITE**  
SCALE: NTS



CASE # DRP22-28 STORAGE 365

**STORAGE 365 - HONEYCUTT ROAD**  
E OF SEC OF HONEYCUTT ROAD AND PORTER ROAD  
40955 W HONEYCUTT RD, MARICOPA ARIZONA 85138  
DATE: 01-25-2023 (PRELIMINARY)



© 2023 R K A A  
ARCHITECTS, INC. ALL  
RIGHTS RESERVED.  
THIS DRAWING IS AN  
INSTRUMENT OF  
SERVICE. IT IS THE  
PROPERTY OF R K A A  
ARCHITECTS, INC. AND  
MAY NOT BE  
DUPLICATED, USED OR  
DISCLOSED WITHOUT  
WRITTEN PERMISSION  
OF THE ARCHITECT.

**EL-5**  
**BLDG B**  
RKAA# 22168.50










**NORTH ELEVATION**

SCALE: 1/8"=1'-0"

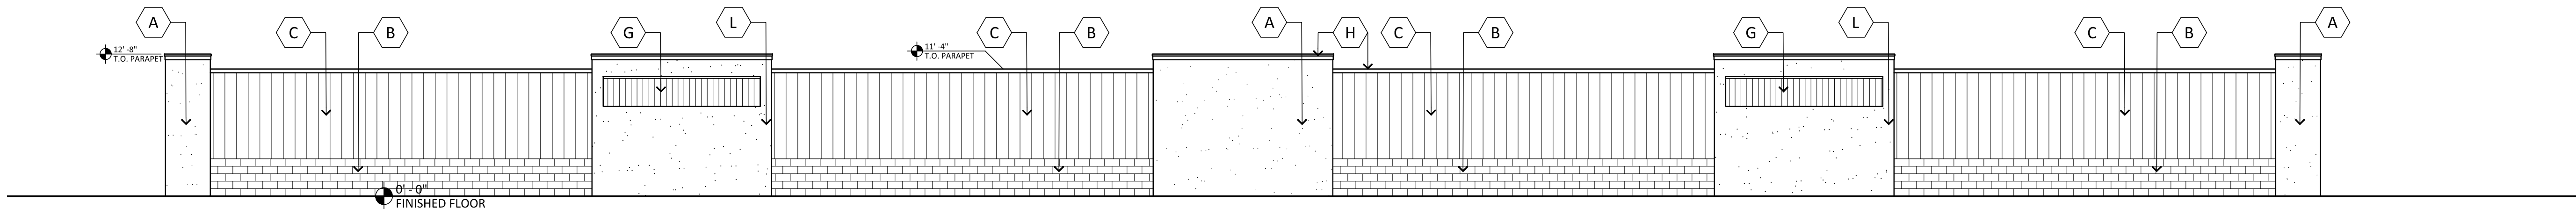



**SOUTH ELEVATION**

SCALE: 1/8"=1'-0"

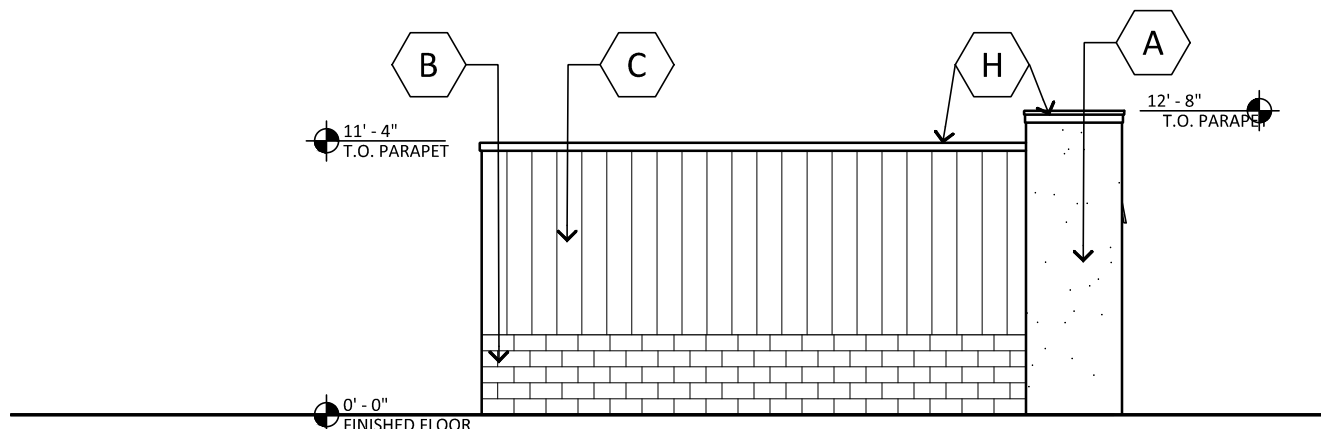 

**WEST ELEVATION**

SCALE: 1/8"=1'-0"

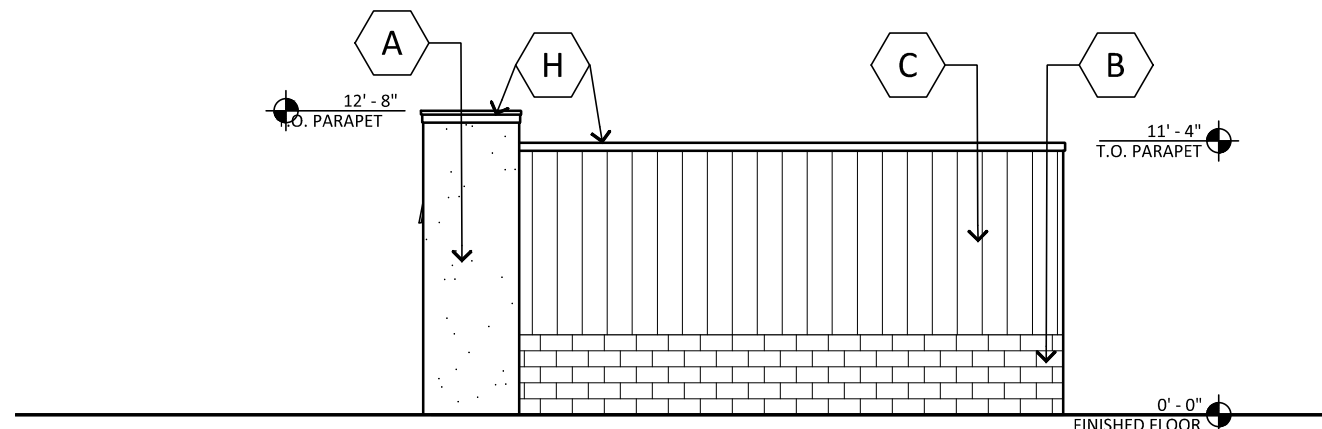 

**EAST ELEVATION**

SCALE: 1/8"=1'-0"



**MATERIAL AND COLORS**

**A PAINTED STUCCO:**  
MFG: SHERWIN WILLIAMS  
COLOR: NEBULOUS WHITE  
SPEC: SW 7063

**B CMU BLOCK:**  
MFG: SUPERLITE  
COLOR: BLACK MOUNTAIN  
FINISH: SMOOTH

**C METAL SIDING:**  
MFG: MBCI  
COLOR: SLATE GRAY  
SPEC: 7.2 PANEL

**D METAL AWNING:**  
MFG: MBCI  
COLOR: SLATE GRAY

**E PAINTED STORAGE DOORS:**  
MFG: SHERWIN WILLIAMS  
COLOR: 365 YELLOW

**F MULLIONS:**  
MFG: KAWNEER  
COLOR: BLACK

**G STANDING SEAM ROOF:**  
MFG: MBCI  
COLOR: SLATE GRAY  
SPEC: BATTENLOK HS


**H METAL CAP FLASHING:**  
MFG: MBCI  
COLOR: SLATE GRAY

**J NOT USED:**

**K NOT USED:**

**L PAINTED STUCCO:**  
MFG: SHERWIN WILLIAMS  
COLOR: ARGOS SW7065


**M PAINTED METAL:**  
MFG: SHERWIN WILLIAMS  
COLOR: CITYSCAPE SW7067

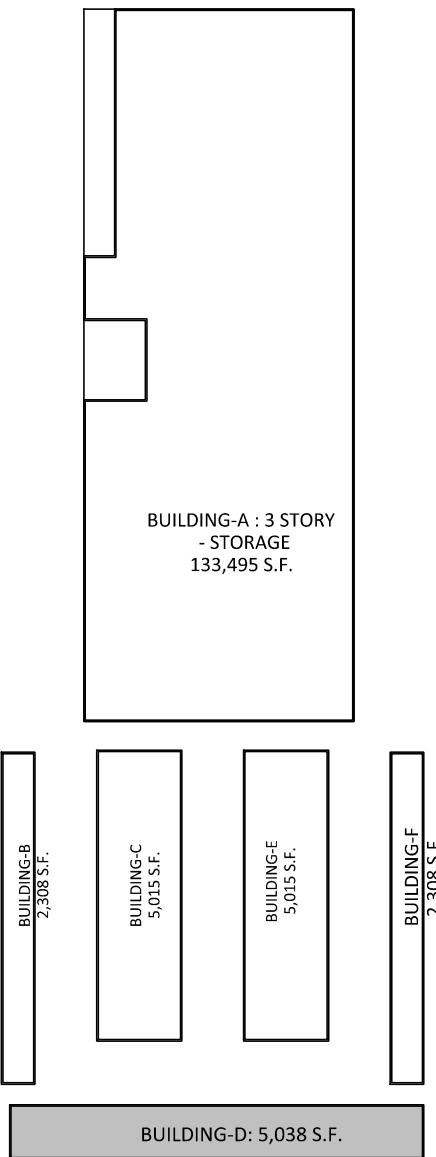

**SITE**

SCALE: NTS

**NORTH**

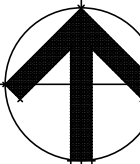

**CASE # DRP22-28 STORAGE 365**

**STORAGE 365 - HONEYCUTT ROAD**

E OF SEC OF HONEYCUTT ROAD AND PORTER ROAD  
40955 W HONEYCUTT RD, MARICOPA ARIZONA 85138  
DATE: 01-25-2023 (PRELIMINARY)




© 2023 R K A A  
ARCHITECTS, INC. ALL  
RIGHTS RESERVED.  
THIS DRAWING IS AN  
INSTRUMENT OF  
SERVICE. IT IS THE  
PROPERTY OF R K A A  
ARCHITECTS, INC. AND  
MAY NOT BE  
DUPLICATED, USED OR  
DISCLOSED WITHOUT  
WRITTEN PERMISSION  
OF THE ARCHITECT.

**EL-6  
BLDG D**

**RKAA# 22168.50**







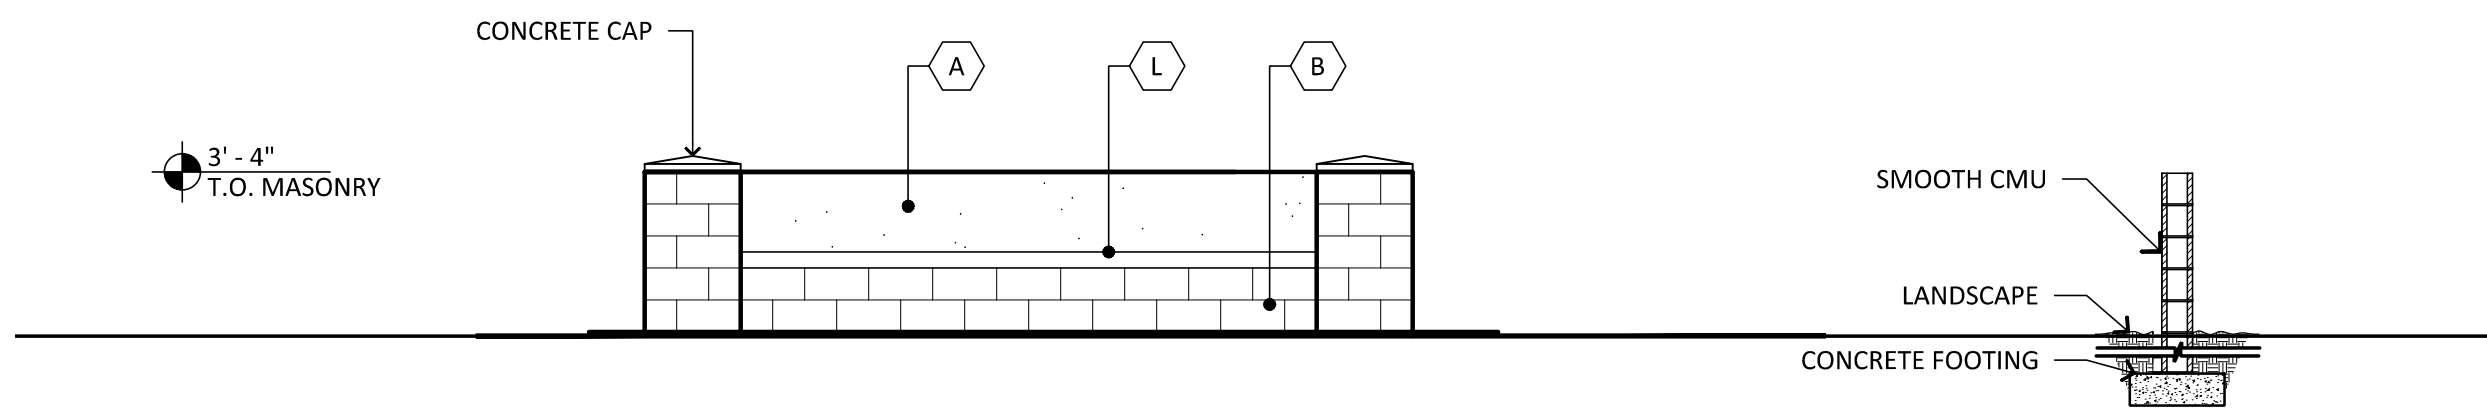


PARKING SCREEN WALL

SCALE: 1/4"=1'-0"

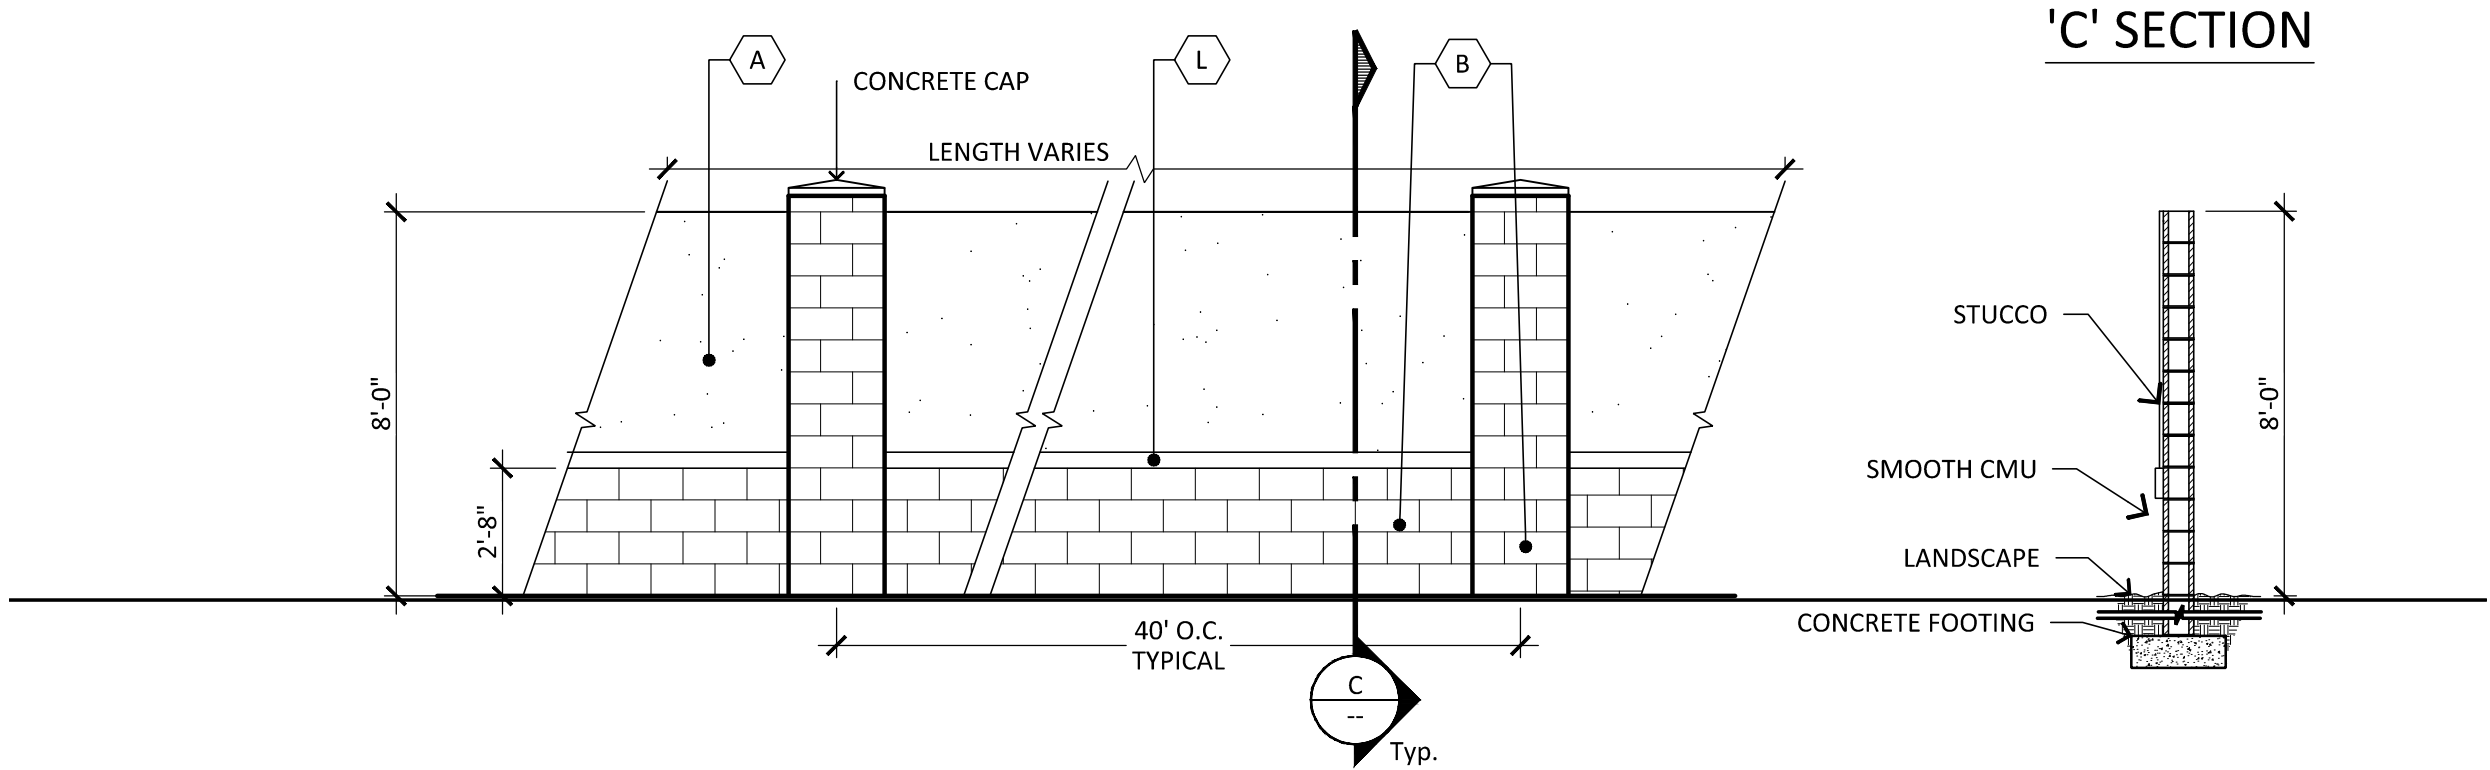 


SITE SCREEN WALL

SCALE: 1/4"=1'-0"

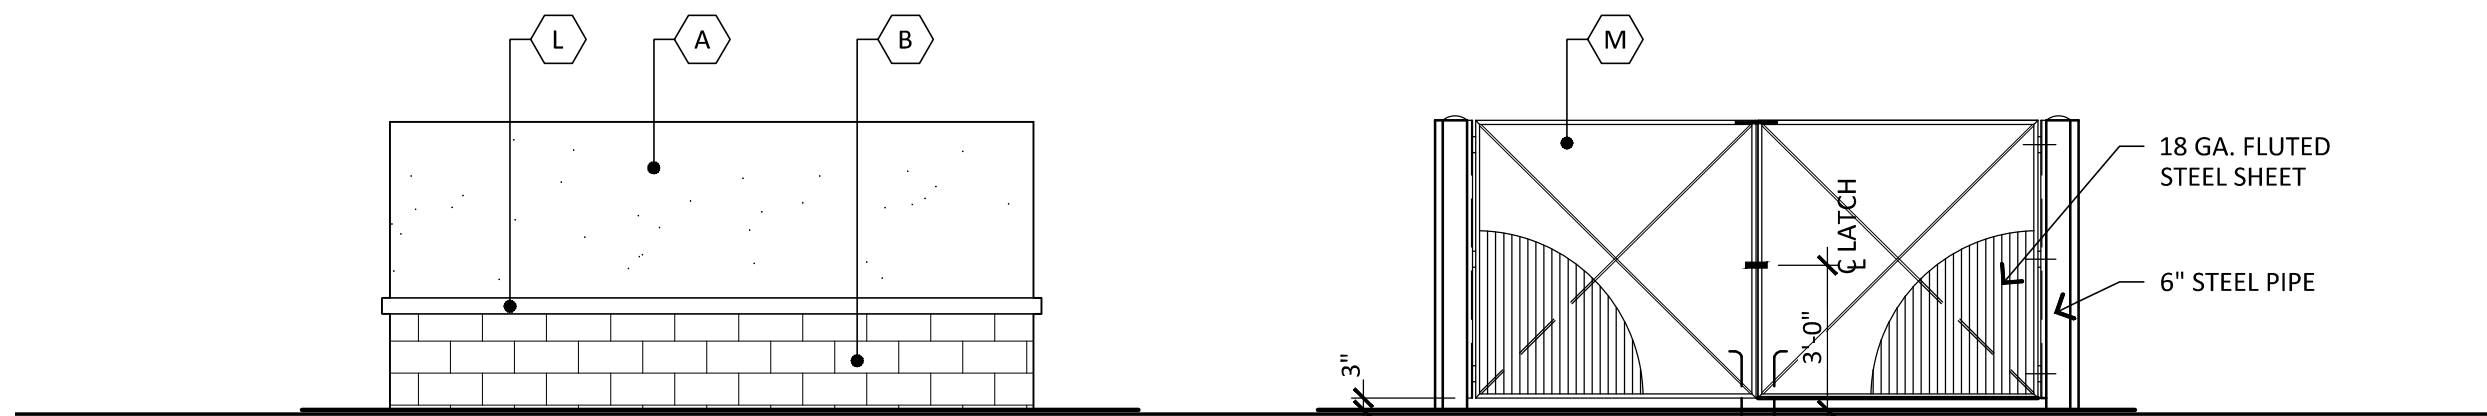

TRASH ENCLOSURE

SCALE: 1/4"=1'-0"

 


MATERIAL AND COLORS

- A PAINTED STUCCO:**  
MFG: SHERWIN WILLIAMS  
COLOR: NEBULOUS WHITE  
SPEC: SW 7063
- B CMU BLOCK:**  
MFG: SUPERLITE  
COLOR: BLACK MOUNTAIN  
FINISH: SMOOTH
- C METAL SIDING:**  
MFG: MBCI  
COLOR: SLATE GRAY  
SPEC: 7.2 PANEL


- D METAL AWNING:**  
MFG: MBCI  
COLOR: SLATE GRAY
- E PAINTED STORAGE DOORS:**  
MFG: SHERWIN WILLIAMS  
COLOR: 365 YELLOW
- F MULLIONS:**  
MFG: KAWNEER  
COLOR: BLACK

- G STANDING SEAM ROOF:**  
MFG: MBCI  
COLOR: SLATE GRAY  
SPEC: BATTENLOK HS
- H METAL CAP FLASHING:**  
MFG: MBCI  
COLOR: SLATE GRAY

- K NOT USED:**
- L PAINTED STUCCO:**  
MFG: SHERWIN WILLIAMS  
COLOR: ARGOS SW7065
- M PAINTED METAL:**  
MFG: SHERWIN WILLIAMS  
COLOR: CITYSCAPE SW7067

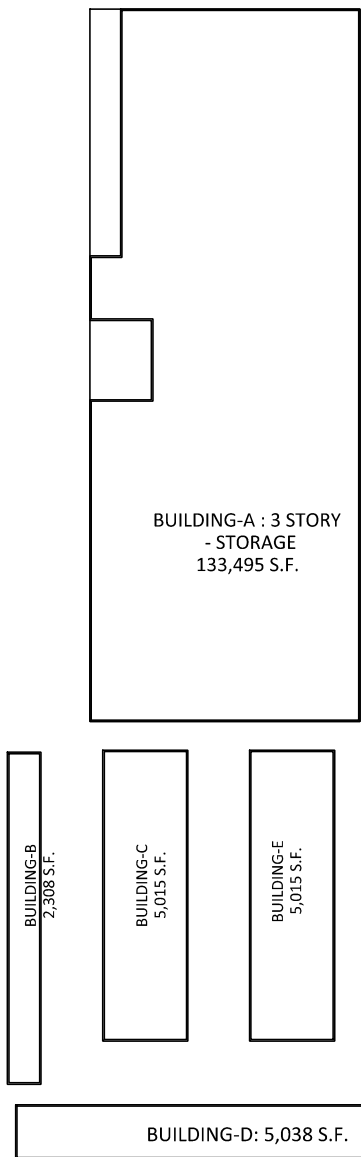

SITE  
SCALE: NTS

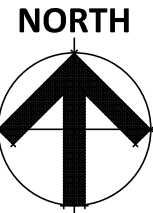

CASE # DRP22-28 STORAGE 365

STORAGE 365 - HONEYCUTT ROAD  
E OF SEC OF HONEYCUTT ROAD AND PORTER ROAD  
40955 W HONEYCUTT RD, MARICOPA ARIZONA 85138  
DATE: 01-25-2023 (PRELIMINARY)



© 2023 RKAA  
ARCHITECTS, INC. ALL  
RIGHTS RESERVED.  
THIS DRAWING IS AN  
INSTRUMENT OF  
SERVICE. IT IS THE  
PROPERTY OF RKAA  
ARCHITECTS, INC. AND  
MAY NOT BE  
DUPLICATED, USED OR  
DISCLOSED WITHOUT  
WRITTEN PERMISSION  
OF THE ARCHITECT.

EL-7  
SITE DETAILS

RKAA# 22168.50

