SHEET NOTES

1. ENSURE ALL EXISTING WALL STANDARDS AND HALF GONDOLAS TO REMAIN ARE SECURE TO WALL.
2. RELOCATE AND/OR INSTALL PREFABRICATED CASH WRAP(S) FOR CHECKOUTS AND SERVICE COUNTERS
   - CAULK BASE TO FLOOR WHEN LOCATION IS FINALIZED
3. RELOCATION AND SETUP OF GONDOLAS AND/OR RACKING AS INDICATED ON FXS SHEETS WILL BE PERFORMED BY OTHERS
   - ANCHORING OF UPRIGHTS TO BE PERFORMED BY GENERAL CONTRACTOR
4. IF PRICE READERS, FIRE EXTINGUISHERS OR PAPER TOWEL DISPENSERS ARE STRAPPED TO COLUMNS ON THE SALES FLOOR, REMOVE AND REINSTALL USING SCREWS. STRAPPED ATTACHMENT TO REMAIN AT BRACE FRAMES COLUMNS. REF SHEET SA1 FOR BID ALLOWANCE

KEYNOTES

1.55	DIAMOND PLATE REFRIGERATED CASE FLOOR MOUNTED RAILING OWNER FURNISHED, GC INSTALLED
6.43	INSTALL 3/4" PLYWOOD BEHIND BALER TO 6'-0" AFF, 8'-0" WIDE.
9.90	FLOOR STRIPES. REF N1 FOR STRIPING CONDITIONS.
10.44	PROVIDE TACTILE "EXIT" SIGN. REF N1.
10.45	PROVIDE TACTILE "EXIT ROUTE" SIGN. REF N1.

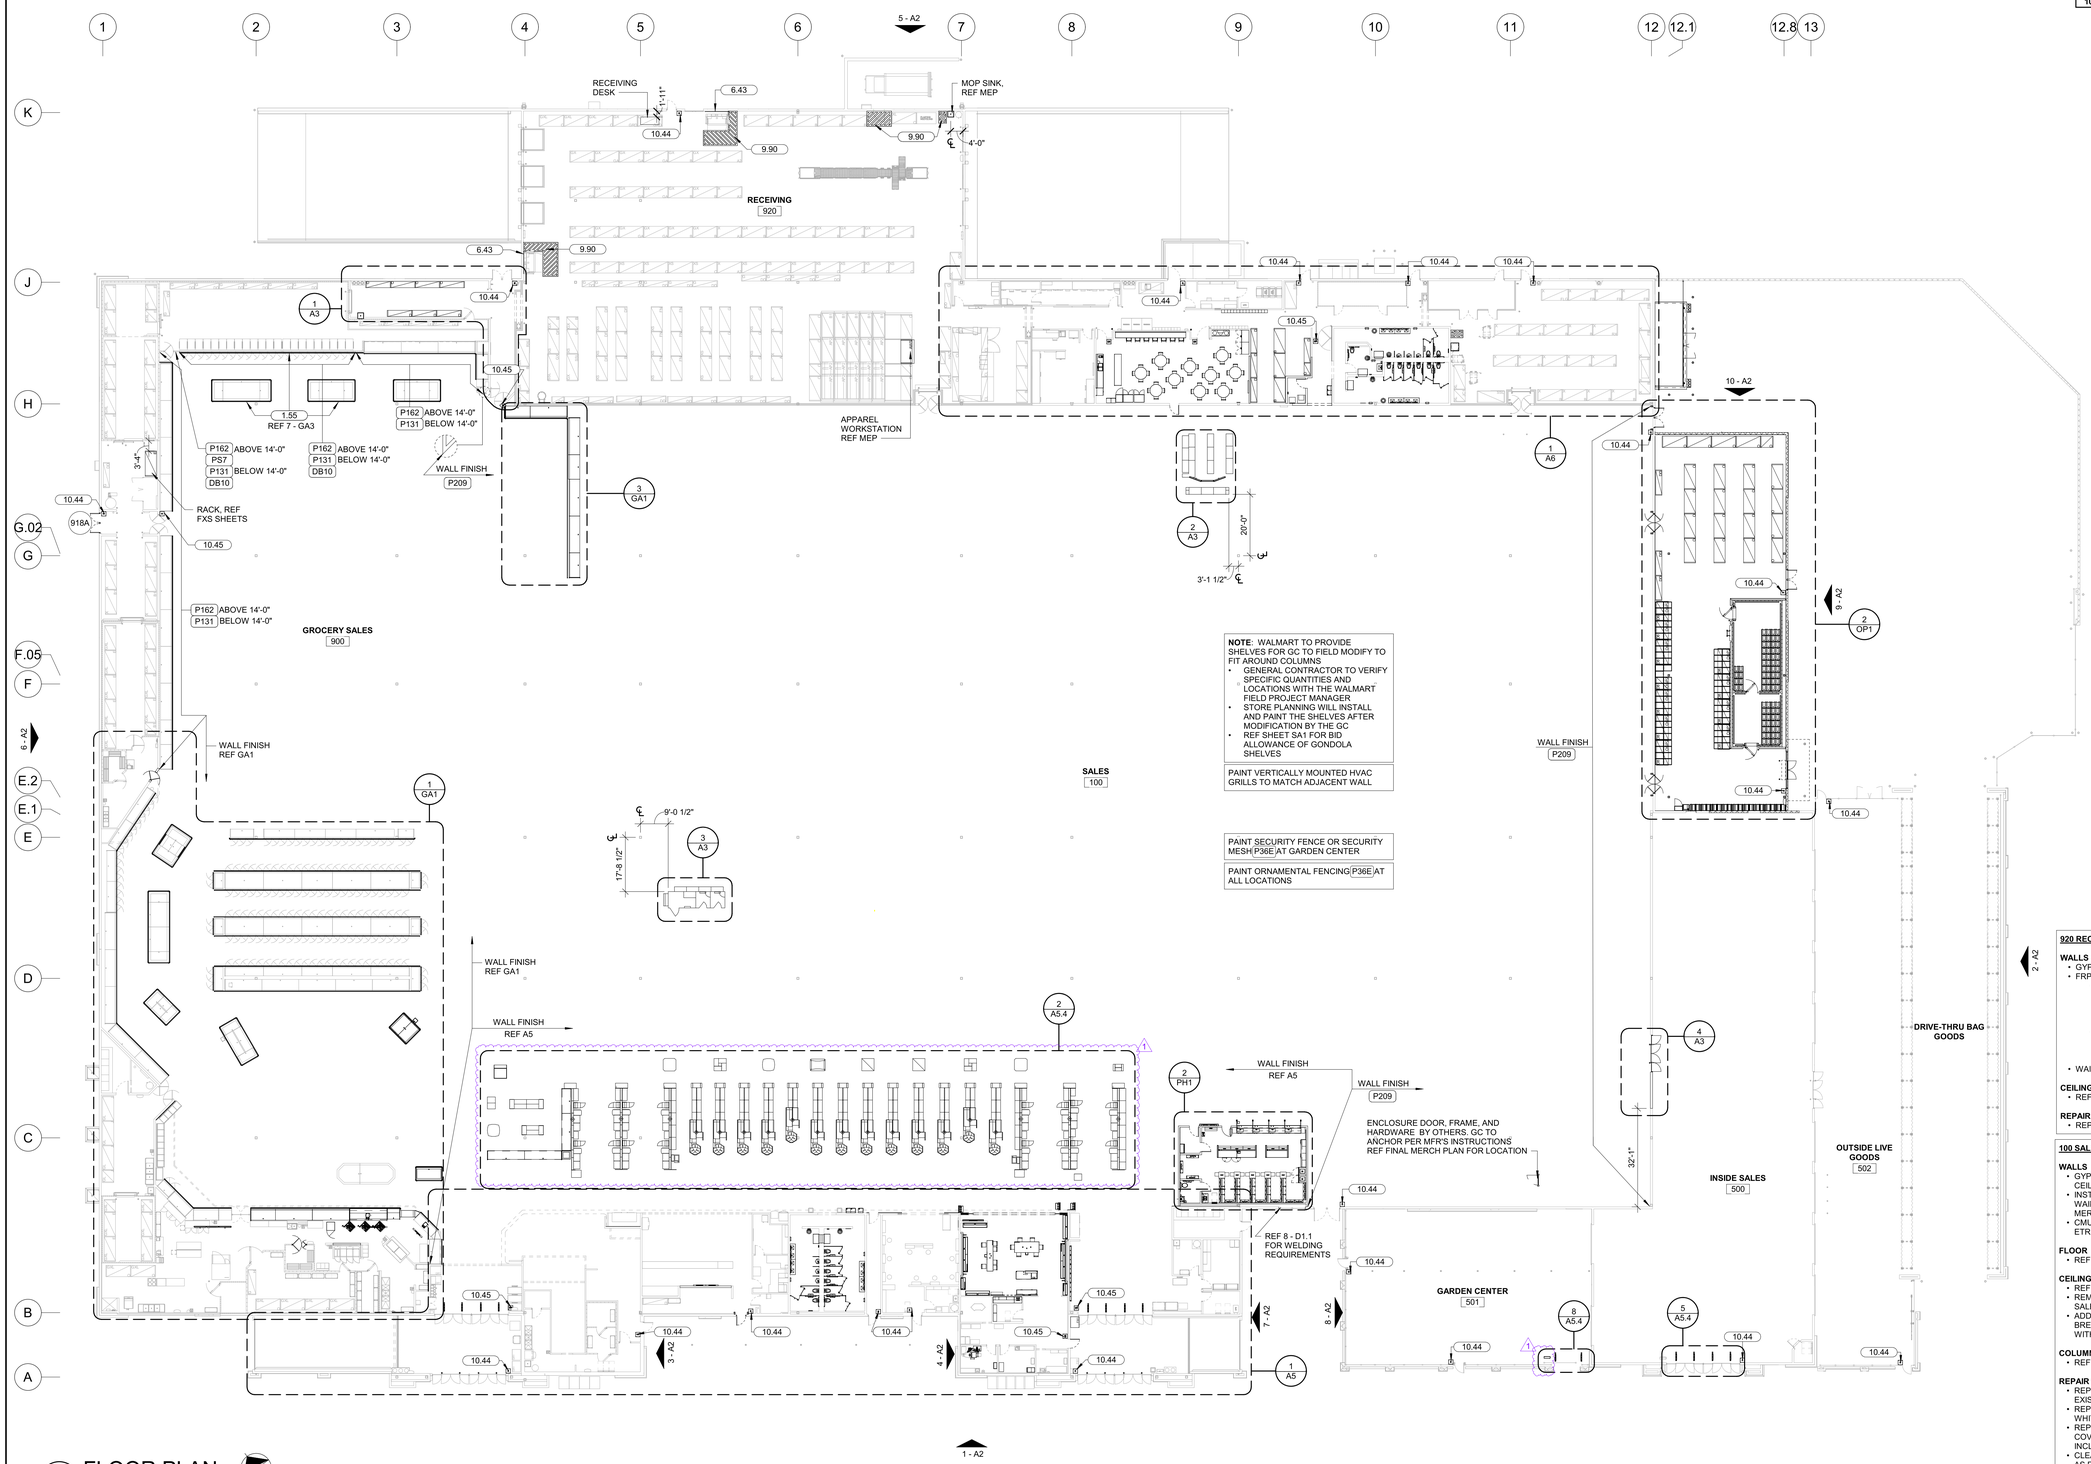

1 FLOOR PLAN
1" = 20'-0"
NORTH

500 INSIDE SALES, 501 GARDEN CENTER, 502 OUTSIDE LIVE GOODS

WALLS
- CLEAN ENTIRE INTERIOR STRUCTURE

FLOOR
- CLEAN ENTIRE INTERIOR STRUCTURE

CEILING
- CLEAN ENTIRE INTERIOR STRUCTURE

REPAIR / REMOVE / REPLACE
- DEEP CLEAN ALL FANS
- CONFIRM ALL FANS ARE WORKING, IF DAMAGED REPLACE
- PAINT GARDEN CENTER POSTS P36E BLACK
- REPLACE LIGHTS AT GARDEN CENTER

920 RECEIVING

WALLS
- GYP BD: PATCH AND REPAIR, REF FINISH PLAN
- FRP/NRP:
  - AREAS NOT VISIBLE TO CUSTOMER: ONLY REPLACE TAN SHEETS THAT ARE DAMAGED OR UNCLEANABLE WITH WHITE (FRP1). WHEN AN INDIVIDUAL SHEET(S) IS REQUIRED TO BE REPLACED, REPLACE THE ENTIRE LENGTH OF THE WALL.
  - AREAS VISIBLE TO CUSTOMER: REPLACE SHEETS THAT ARE DAMAGED OR TAN WITH WHITE (FRP1). EXCLUDE AREAS VISIBLE THROUGH TRAFFIC DOOR WINDOWS.
- WAINSCOT: REPLACE DAMAGED TO MATCH EXISTING

CEILING
- REF SHEET SA1 FOR CEILING SCHEDULE

REPAIR / REMOVE / REPLACE
- REPLACE MOP SINK IF BROKEN OR CRACKED

100 SALES, 900 GR SALES

WALLS
- GYP BD: PATCH AND REPAIR DAMAGED AND PAINT TO CEILING OR STRUCTURE, REF A1 FOR PAINT
- INSTALL PS7 WAINSCOT AND DB5 BASE UNO, EXTEND WAINSCOT AND BASE AT EXPOSED WALL TO NEAREST MERCHANDISE RACK, REF 6-A3
- CMU: REF A1 FOR PAINT, WHERE BASE IS EXISTING, IT IS ETR

FLOOR
- REF FLOOR FINISH PLAN

CEILING
- REF SHEET SA1 FOR CEILING SCHEDULE
- REMOVE ANY UNUSED ELECTRICAL DROPS THROUGHOUT SALES FLOOR
- ADD LIGHTING TO SOFFITS GREATER THAN 24" ABOVE BREAD WALL, IF EXISTING LIGHTING IS NON-LED, REPLACE WITH LED

COLUMNS
- REF DETAILS 5-A3, 6-A3

REPAIR / REMOVE / REPLACE
- REPLACE DAMAGED OUTLETS, NON-ALMOND TO MATCH EXISTING COLOR, REPLACE ALMOND WITH WHITE
- REPLACE CUSTOMER VISIBLE ALMOND OUTLETS WITH WHITE
- REPLACE DAMAGED AND CUSTOMER VISIBLE OUTLET COVER PLATES WITH BRUSHED STAINLESS STEEL, INCLUDING BLANK PLATES AND COLUMNS
- CLEAN OR REPLACE DAMAGED DIFFUSERS AND RETURNS AS REQUIRED
- REPLACE DAMAGED PARTS FOR IMPACT DOORS

brr

ARCHITECT OF RECORD:
BRR ARCHITECTURE, INC
8101 REDCALF AVENUE
SUITE 300
OVERLAND PARK, KS 66204

www.brrarch.com

TEL: 913-262-9095
FAX: 913-262-9044

STIPULATION FOR REUSE

THE DRAWING WAS PREPARED FOR USE ON THIS SITE ONLY. CONTEMPORANEOUSLY WITH ITS ISSUE FOR CONSTRUCTION, IT IS NOT SUITABLE FOR USE ON A DIFFERENT SITE OR ON THE SITE AT A DIFFERENT TIME OF THIS DRAWING OR REFERENCE, OR CHANGED IN ANY MANNER WITHOUT REGARD TO THE SERVICES OF PROFESSIONAL ARCHITECTS AND ENGINEERS. REPRODUCTION OF THIS DRAWING FOR REUSE OR FOR ANY OTHER PURPOSE IS PROHIBITED AND MAY BE CONTRARY TO THE LAW.

CONSULTANTS

Walmart

MARICOPA, AZ
41650 W MARICOPA CASA GRANDE H
STORE NO: 04430 - 250

JOB NUMBER: 9654957 | PROTO: 192 PROTO

ISSUE BLOCK

1	PR#1	01/06/25

CHECKED BY:	JCM KJS
DRAWN BY:	SA
PROTO CYCLE:	05/31/24
DOCUMENT DATE:	07/31/24

REGISTERED ARCHITECT
CERTIFICATE NO. 77885
DANNY POPP
ARIZONA U.S.A.

01/20/2025

FLOOR PLAN

SHEET:
A1

1/20/2025 12:36:23 PM