LIGHTING FIXTURE SCHEDULE

LABEL	QTY	MANUFACTURER	CATALOG NUMBER	LAMP	VOLTAGE	WATTAGE
W	15	Lithonia (Acuity)	WST LED P3 40K VF MVOLT	LED	120/277	50
P1	17	Kim Lighting	RA252-72L-700-4K7-4W-PL-BC	LED	120/277	159
P2	6	Kim Lighting	RA252-72L-700-4K7-5W	LED	120/277	159

SITE LIGHT STATISTICS

Description	Avg	Max	Min	Max/Min	Avg/Min
Boundary	0.3 fc	2.5 fc	0.0 fc	N/A	N/A
Site	2.7 fc	19.7 fc	0.0 fc	N/A	N/A

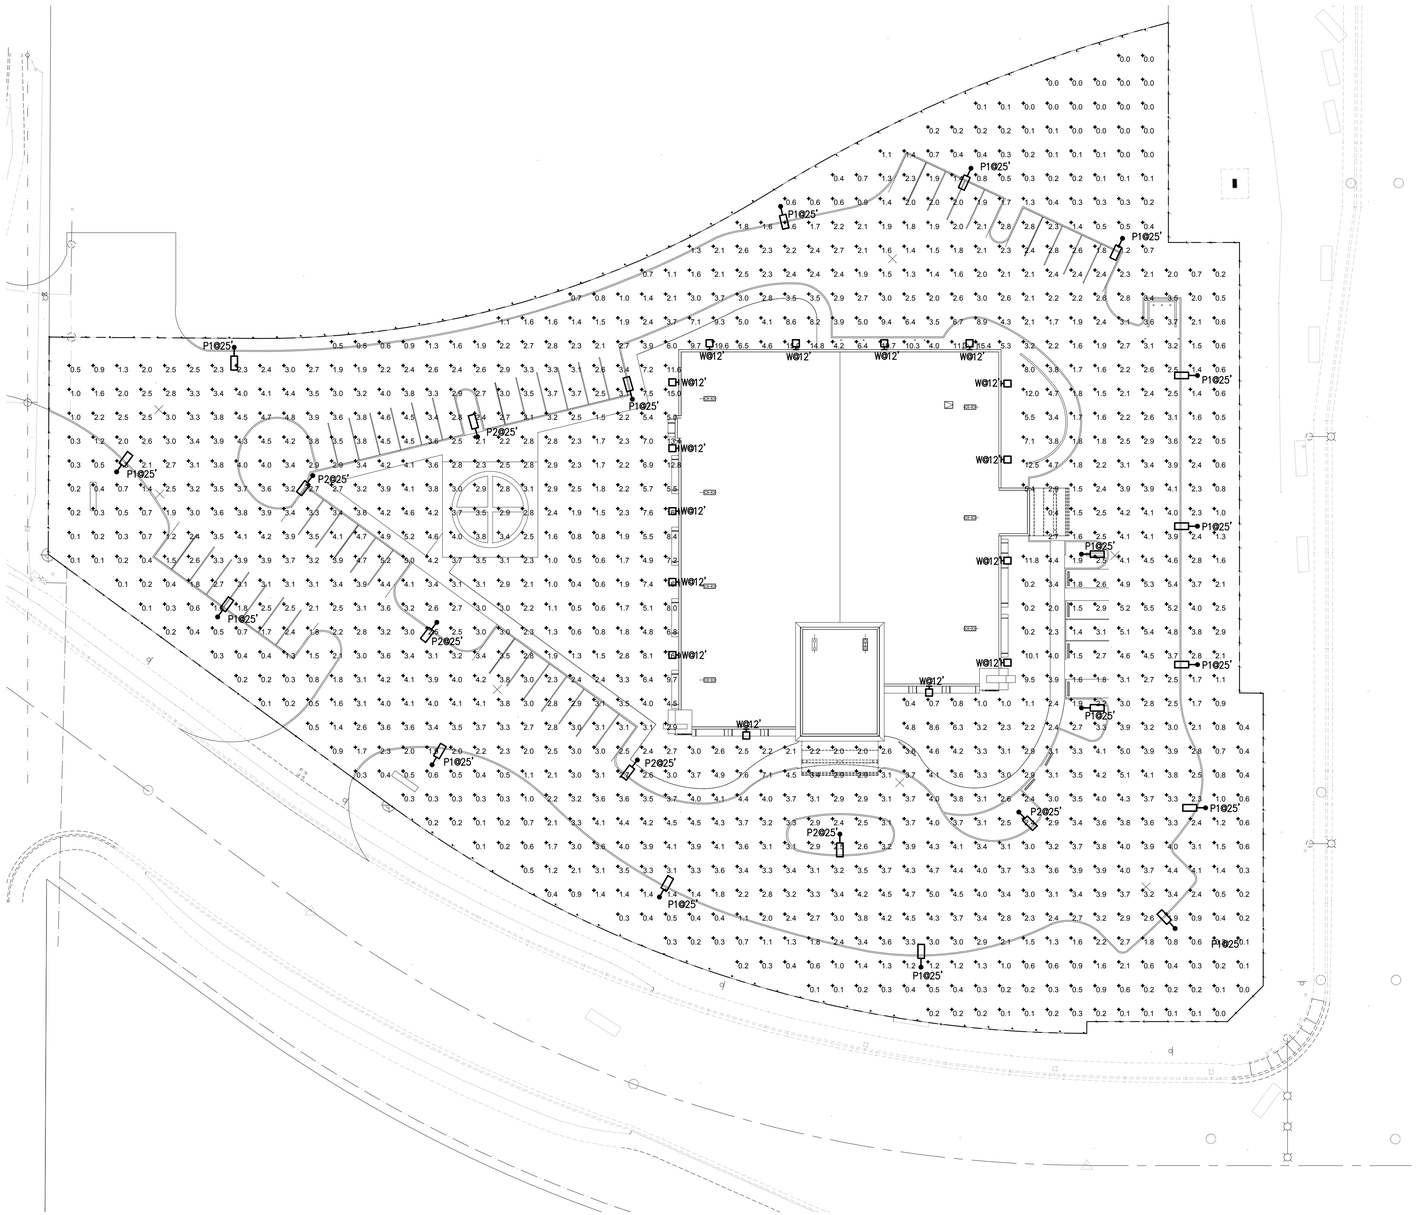

1 PHOTOMETRIC SITE PLAN
1" = 30'-0"

callaway architecture
1207 HAMPSHIRE LN, ST#105, RICHARDSON, TX-75080
PHONE:214.368.2525

PRELIMINARY
NOT FOR CONSTRUCTION
Not for permits, pricing or other official purposes.
This document has not been completed or checked and is for general information or comment only.

A NEW PROJECT FOR: Exceptional Healthcare
Hospital - Maricopa, Arizona
18963 N. JOHN WAYNE PKWY

ISSUE DATES:

NO.	DESCRIPTION	DATE

JOB NO. 20011

PHOTOMETRIC SITE PLAN

E6.01
09/25/2020