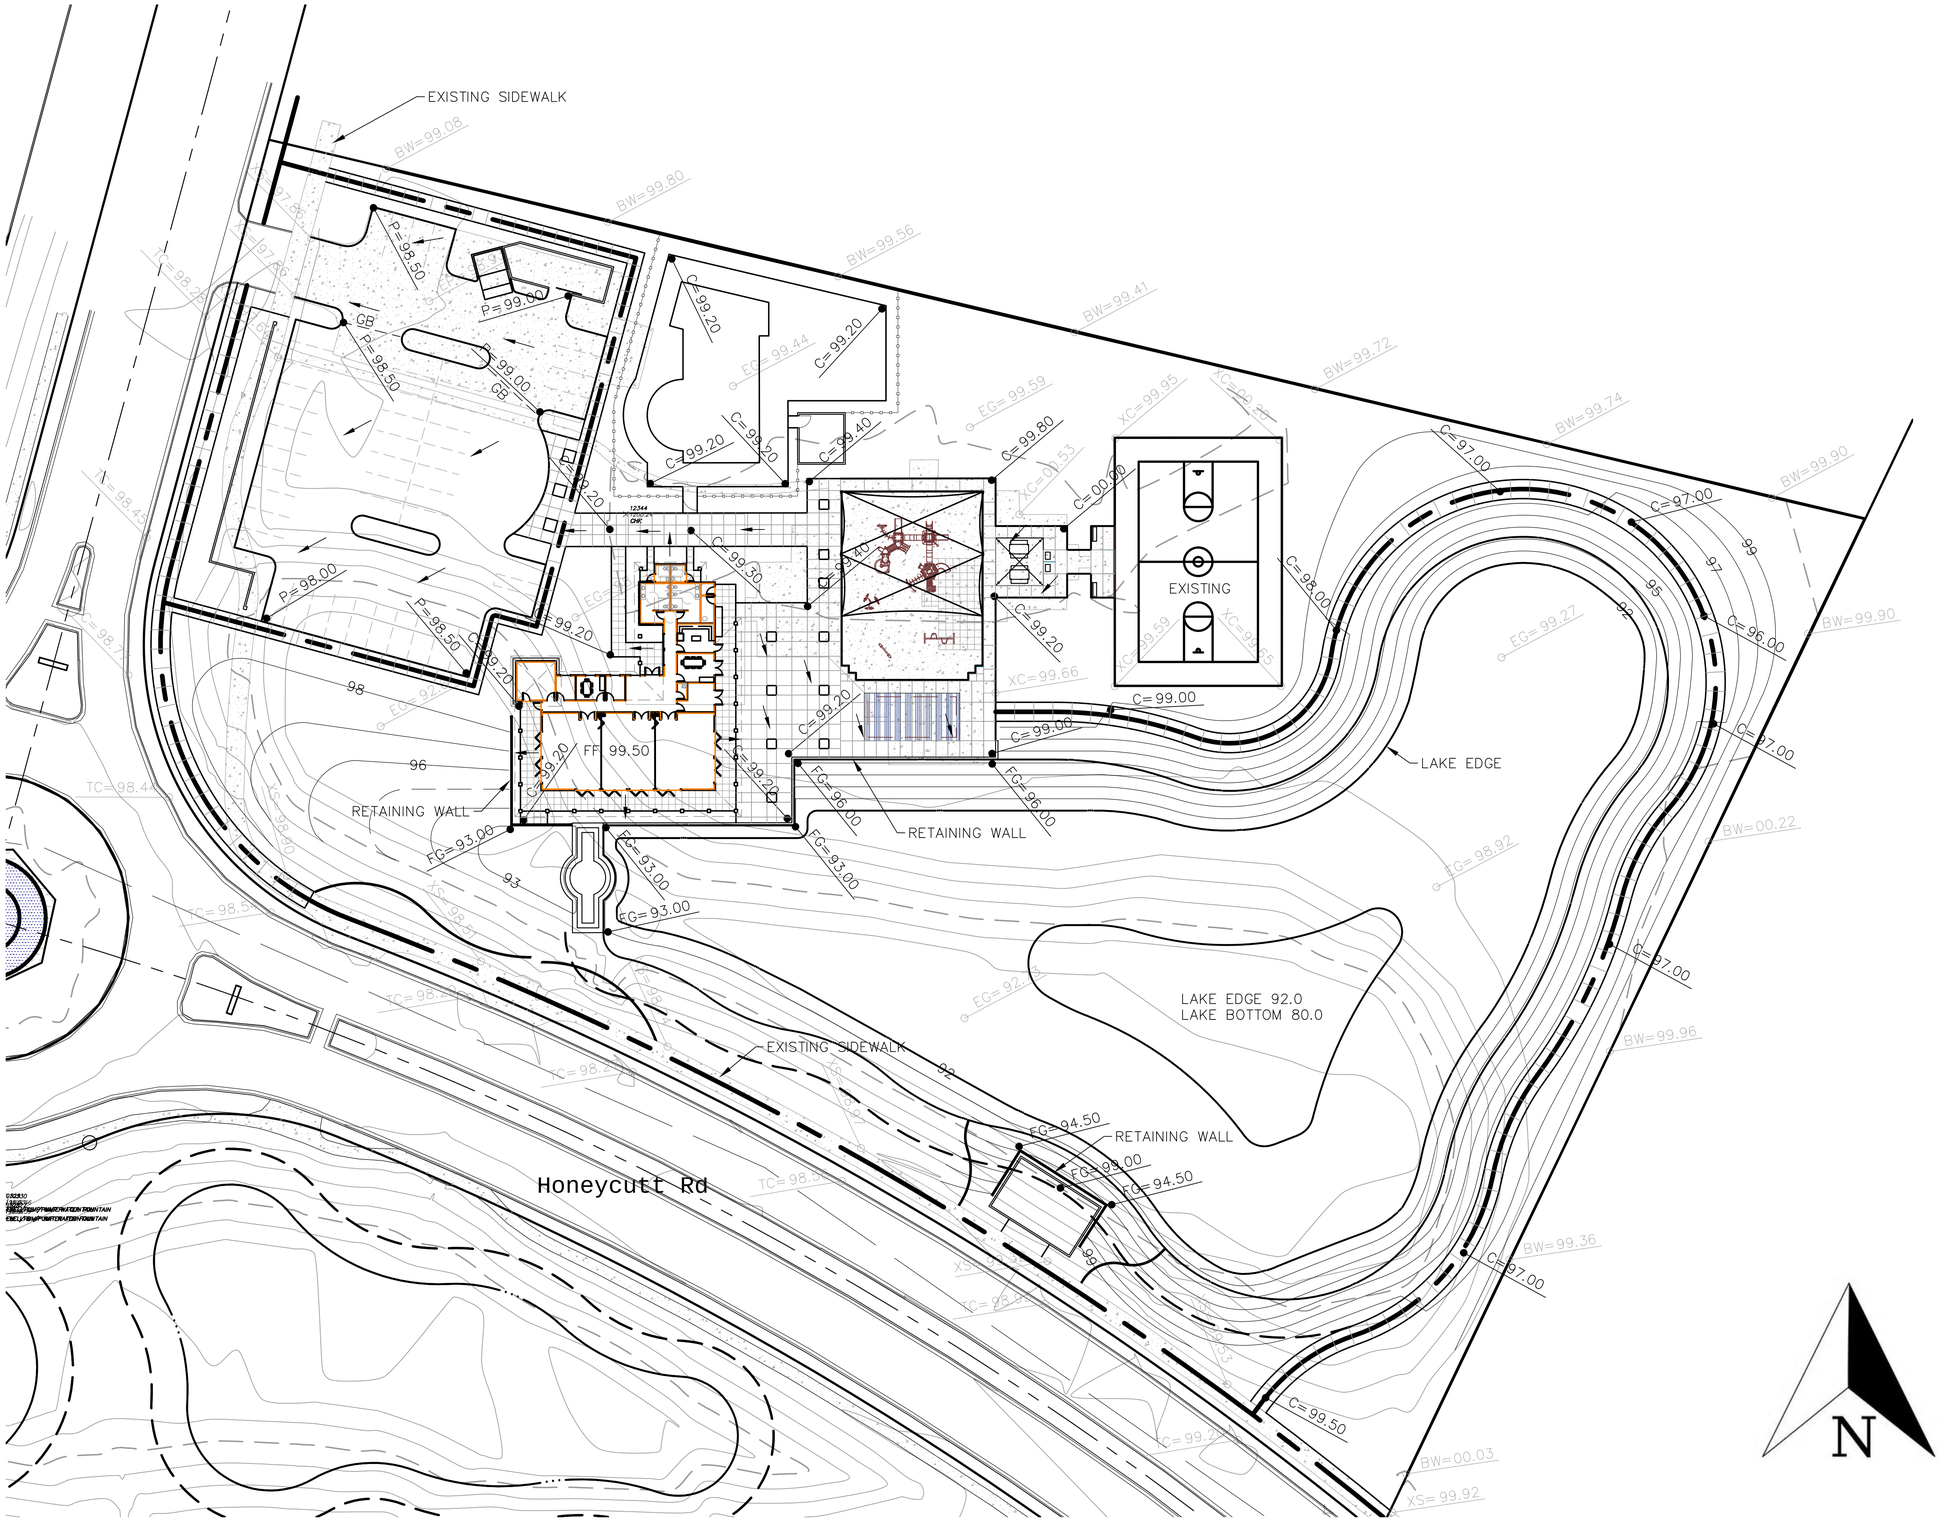
EXISTING SIDEWALK
EXISTING
LAKE EDGE
RETAINING WALL
RETAINING WALL
RETAINING WALL
FF 99.50
LAKE EDGE 92.0
LAKE BOTTOM 80.0
EXISTING SIDEWALK
Honeycutt Rd
N