PLANT LEGEND:

SYMBOL	TYPE	SIZE	REMARKS	QTY
	TREES			
	Chilopsis linearis 'Lucretia Hamilton' Desert Willow	24" Box		18
	Olneya tesota Ironwood	36" - 54" Box	Specimen See Plan	2
	Cercidium praecox Palo Brea	24" Box		53
	Cordia boissieri Texas Olive	24" Box		3
	Prosopis hybrid 'Phoenix' Thornless Hybrid Mesquite	24" Box		106
	Quercus virginiana Live Oak	24" Box		5
	SHRUBS			
	Calliandra eriophylla Native Fairy Duster	1 Gallon		11
	Dodonea viscosa Hopbush	1 Gallon		53
	Encelia farinosa Brittlebush	1 Gallon		52
	Ericameria laricifolia Turpentine Bush	1 Gallon		247
	Justicia californica Chuparosa	1 Gallon		200
	Jasminum sambac Arabian Jasmine	1 Gallon		52
	Larrea tridentata Creosote	5 Gallon		33
	Ruellia brittoniana Ruellia	1 Gallon		797
	Simmondsia chinensis Jojoba	5 Gallon		9
	Sphaeralcea ambigua Globe Mallow	1 Gallon		17
	Tecoma stans 'Gold 'Star' Arizona Yellow Bells	5 Gallon		14
	Tecoma stans Orange Jubilee	5 Gallon		18
	Caesalpinia gilliesii Yellow Bird of Paradise	5 Gallon		8

SYMBOL	TYPE	SIZE	QTY
	ACCENTS		
	Aloe barbadensis Yellow Blooming Medicinal Aloe	5 Gallon	154
	Asclepias subulata Desert Milkweed	5 Gallon	254
	Cereus peruvianus Peruvian Cactus	5 Gallon	16
	Dasylirion quadrangulatum Toothless Desert Spoon	5 Gallon	222
	Euphorbia ingens Chocolate Drop Candelabra	5 Gallon	2
	Hesperaloe funifera Giant Hesperaloe	5 Gallon	24
	Hesperaloe parviflolia Red Yucca	1 Gallon	355
	Hesperaloe parviflolia 'Perpa' Brakelights red yucca	1 Gallon	228
	Nolina microcarpa Beargrass	5 Gallon	13
	Pedilanthus macrocarpus Slipper Plant	5 Gallon	6
	Portulacaria afra Elephant's Food	1 Gallon	11
	Yucca baccata Banana Yucca	5 Gallon	17
	Yucca rupicola Twist Leaf Yucca	5 Gallon	217
	Opuntia engelmannii Native Prickly Pear	5 Gallon	19
	VINES		
	Campsis radicans Trumpet Vine	1 Gallon	25
	GROUNDCOVER / PERENNIALS		
	Tradescantia pallida Purple Heart	1 Gallon	15
	Lantana sp.'New Gold' New Gold Lantana	1 Gallon	515

Turf

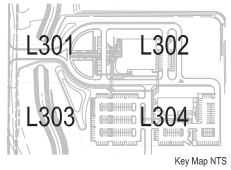

Key Map NTS

General Note

Any use, in whole or inpart, of the information contained in this instrument of services for other than the specific purposes and site for which it was intended and for other than the client for whom it was prepared is forbidden unless expressly permitted in writing in advance by Ten Eyck Landscape Architects, Inc. and TELA, Inc. shall have no liability to any use of this information without their written consent.

ARIZONA BLUE STAKE
CALL TWO WORKING DAYS BEFORE YOU DIG
Dial 811 or
602-263-1100
1-800-STAKE-IT
(OUTSIDE MARICOPA COUNTY)

CITY OF MARICOPA
CITY HALL COMPLEX

Gensler
201 E Washington Street
Suite 750
Phoenix AZ 85018
Tel: 602.523.4900
Fax: 602.523.4949

Ten Eyck
landscape architects
808 east osborn road, no. 100
phoenix, arizona 85014
tel 602.468.0505
fax 602.468.5775

Date	Issue Description	By	Check
02,15,12	SITE PLAN REVIEW	JB	RS

Seal/Signature

NOT FOR CONSTRUCTION

Project Name
CITY HALL COMPLEX, CITY OF MARICOPA

Project Number
57.6205.000

Description
PLANTING
COVER SHEET

Scale
AS NOTED

L300

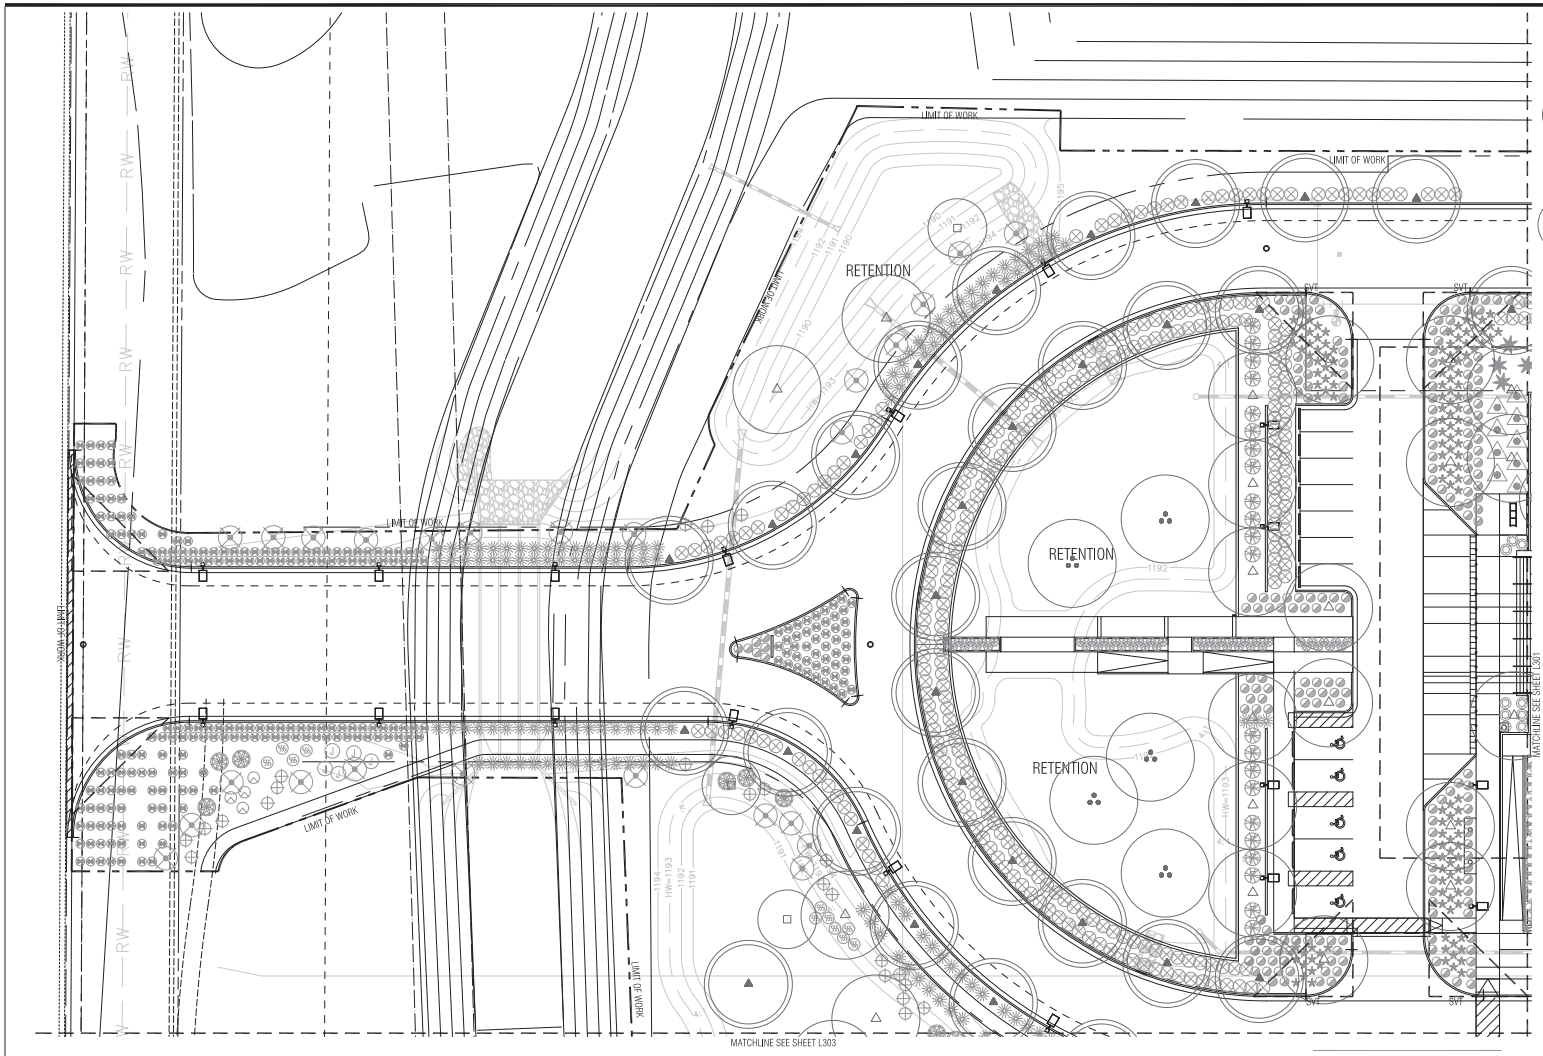

PLANT LEGEND:

SYMBOL	TYPE	SIZE
	TREES	
	Chilopsis linearis 'Lucretia Hamilton' Desert Willow	24" Box
	Olneya tesota Ironwood	36" - 54" Box
	Cercidium praecox Palo Brea	24" Box
	Cordia boissieri Texas Olive	24" Box
	Prosopis hybrid 'Phoenix' Thornless Hybrid Mesquite	24" Box
	Quercus virginiana Live Oak	24" Box
	SHRUBS	
	Calliandra eriophylla Native Fairy Duster	1 Gallon
	Dodonea viscosa Hopbush	1 Gallon
	Encelia farinosa Brittlebush	1 Gallon
	Ericameria laricifolia Turpentine Bush	1 Gallon
	Justicia californica Chuparosa	1 Gallon
	Jasminum sambac Arabian Jasmine	1 Gallon
	Larrea tridentata Creosote	5 Gallon
	Ruellia brittoniana Ruellia	1 Gallon
	Simmondsia chinensis Jojoba	5 Gallon
	Sphaeralcea ambigua Globe Mallow	1 Gallon
	Tecoma stans 'Gold Star' Arizona Yellow Bells	5 Gallon
	Tecoma stans Orange Jubilee	5 Gallon
	Caesalpinia gilliesii Yellow Bird of Paradise	5 Gallon

SYMBOL	TYPE	SIZE
	ACCENTS	
	Aloe barbadensis Yellow Blooming Medicinal Aloe	5 Gallon
	Asclepias subulata Desert Milkweed	5 Gallon
	Cereus peruvianus Peruvian Cactus	5 Gallon
	Dasylirion quadrangulatum Toothless Desert Spoon	5 Gallon
	Euphorbia ingens Chocolate Drop Candelabra	5 Gallon
	Hesperaloe funifera Giant Hesperaloe	5 Gallon
	Hesperaloe parviflola Red Yucca	1 Gallon
	Hesperaloe parviflola 'Perpa' Brakelights red yucca	1 Gallon
	Nolina microcarpa Beargrass	5 Gallon
	Pedilanthus macrocarpus Slipper Plant	5 Gallon
	Portulacaria afra Elephant's Food	1 Gallon
	Yucca baccata Banana Yucca	5 Gallon
	Yucca rupicola Twist Leaf Yucca	5 Gallon
	Opuntia engelmannii Native Prickly Pear	5 Gallon

SYMBOL	TYPE	SIZE
	VINES	
	Campsis radicans Trumpet Vine	1 Gallon
	GROUNDCOVER / PERENNIALS	
	Tradescantia pallida Purple Heart	1 Gallon
	Lantana sp.'New Gold' New Gold Lantana	1 Gallon
	Turf	

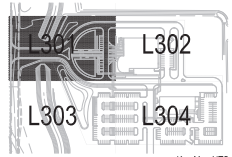

Key Map NTS

General Note

Any use, in whole or inpart, of the information contained in this instrument of services for other than the specific purposes and site for which it was intended and for other than the client for whom it was prepared is forbidden unless expressly permitted in writing in advance by Ten Eyck Landscape Architects, Inc. and TELA, Inc. shall have no liability to any use of this information without their written consent.

NORTH

0 10 20 40

SCALE: 1" = 20'-0"

ARIZONA BLUE STAKE
CALL TWO WORKING DAYS BEFORE YOU DIG
Dial 811 or
602-263-1100
1-800-STAKE-IT
(OUTSIDE MARICOPA COUNTY)

CITY OF MARICOPA
CITY HALL COMPLEX

Gensler
201 E Washington Street
Suite 750
Phoenix AZ 85018
Tel: 602.523.4900
Fax: 602.523.4949

Ten Eyck
landscape architects
808 east osborn road, no. 100
phoenix, arizona 85014
tel 602.468.0505
fax 602.468.5775

Date	Issue Description	By	Check
02,15,12	SITE PLAN REVIEW	JB	RS

Seal/Signature

NOT FOR CONSTRUCTION

Project Name
CITY HALL COMPLEX, CITY OF MARICOPA

Project Number
57.6205.000

Description
PLANTING PLAN

Scale
AS NOTED

L301

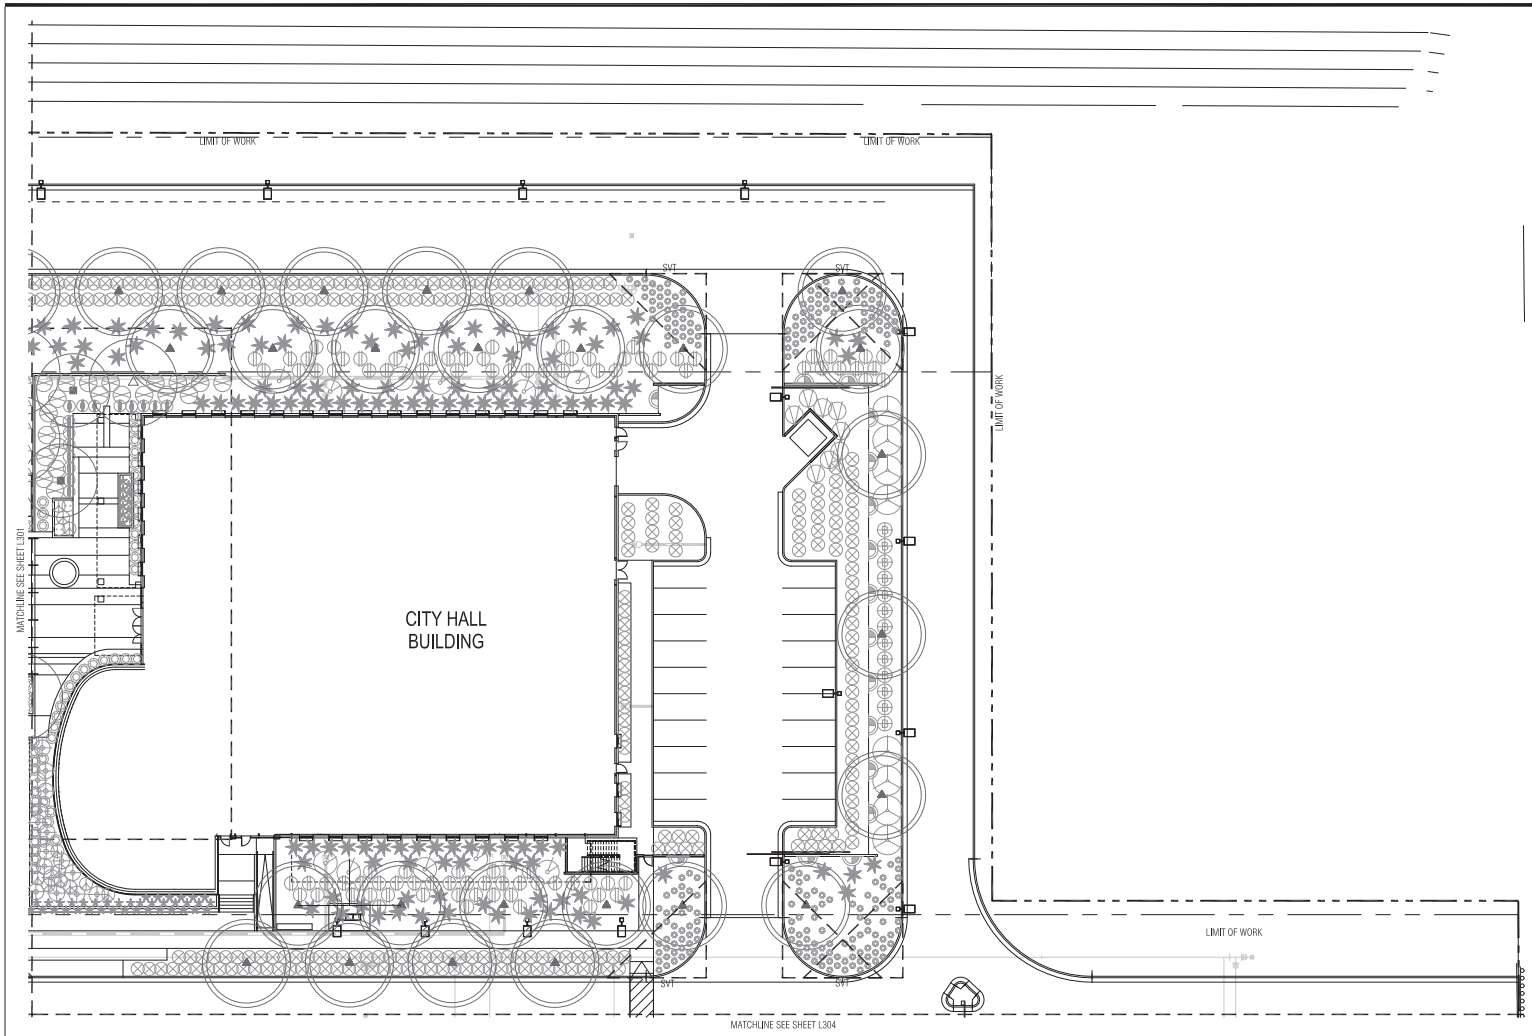

PLANT LEGEND:

SYMBOL	TYPE	SIZE
	TREES	
	Chilopsis linearis 'Lucretia Hamilton' Desert Willow	24" Box
	Olneya tesota Ironwood	36" - 54" Box
	Cercidium praecox Palo Brea	24" Box
	Cordia boissieri Texas Olive	24" Box
	Prosopis hybrid 'Phoenix' Thornless Hybrid Mesquite	24" Box
	Quercus virginiana Live Oak	24" Box
	SHRUBS	
	Calliandra eriophylla Native Fairy Duster	1 Gallon
	Dodonea viscosa Hopbush	1 Gallon
	Encelia farinosa Brittlebush	1 Gallon
	Ericameria laricifolia Turpentine Bush	1 Gallon
	Justicia californica Chuparosa	1 Gallon
	Jasminum sambac Arabian jasmine	1 Gallon
	Larrea tridentata Creosote	5 Gallon
	Ruellia brittoniana Ruellia	1 Gallon
	Simmondsia chinensis Jojoba	5 Gallon
	Sphaeralcea ambigua Globe Mallow	1 Gallon
	Tecoma stans 'Gold Star' Arizona Yellow Bells	5 Gallon
	Tecoma stans Orange Jubilee	5 Gallon
	Caesalpinia gilliesii Yellow Bird of Paradise	5 Gallon

SYMBOL	TYPE	SIZE
	ACCENTS	
	Aloe barbadensis Yellow Blooming Medicinal Aloe	5 Gallon
	Asclepias subulata Desert Milkweed	5 Gallon
	Cereus peruvianus Peruvian Cactus	5 Gallon
	Dasylirion quadrangulatum Toothless Desert Spoon	5 Gallon
	Euphorbia ingens Chocolate Drop Candelabra	5 Gallon
	Hesperaloe funifera Giant Hesperaloe	5 Gallon
	Hesperaloe parviflola Red Yucca	1 Gallon
	Hesperaloe parviflola 'Perpa' Brakelights red yucca	1 Gallon
	Nolina microcarpa Beargrass	5 Gallon
	Pedilanthus macrocarpus Slipper Plant	5 Gallon
	Portulacaria afra Elephant's Food	1 Gallon
	Yucca baccata Banana Yucca	5 Gallon
	Yucca rupicola Twist Leaf Yucca	5 Gallon
	Opuntia engelmannii Native Prickly Pear	5 Gallon

SYMBOL	TYPE	SIZE
	VINES	
	Campsis radicans Trumpet Vine	1 Gallon
	GROUNDCOVER / PERENNIALS	
	Tradescantia pallida Purple Heart	1 Gallon
	Lantana sp.'New Gold' New Gold Lantana	1 Gallon
	Turf	

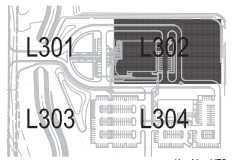

Key Map NTS

General Note

Any use, in whole or inpart, of the information contained in this instrument of services for other than the specific purposes and site for which it was intended and for other than the client for whom it was prepared is forbidden unless expressly permitted in writing in advance by Ten Eyck Landscape Architects, Inc. and TELA, Inc. shall have no liability to any use of this information without their written consent.

NORTH

0 10 20 40

SCALE: 1" = 20'-0"

ARIZONA BLUE STAKE
CALL TWO WORKING DAYS BEFORE YOU DIG
Dial 811 or
602-263-1100
1-800-STAKE-IT
(OUTSIDE MARICOPA COUNTY)

CITY OF MARICOPA
CITY HALL COMPLEX

Gensler
201 E Washington Street
Suite 750
Phoenix AZ 85018
Tel: 602.523.4900
Fax: 602.523.4949

Ten Eyck
landscape architects
808 east osborn road, no. 100
phoenix, arizona 85014
tel 602.468.0505
fax 602.468.5775

Date	Issue Description	By	Check
02.15.12	SITE PLAN REVIEW	JB	RS

Seal/Signature

NOT FOR CONSTRUCTION

Project Name
CITY HALL COMPLEX, CITY OF MARICOPA

Project Number
57.6205.000

Description
PLANTING PLAN

Scale
AS NOTED

L302

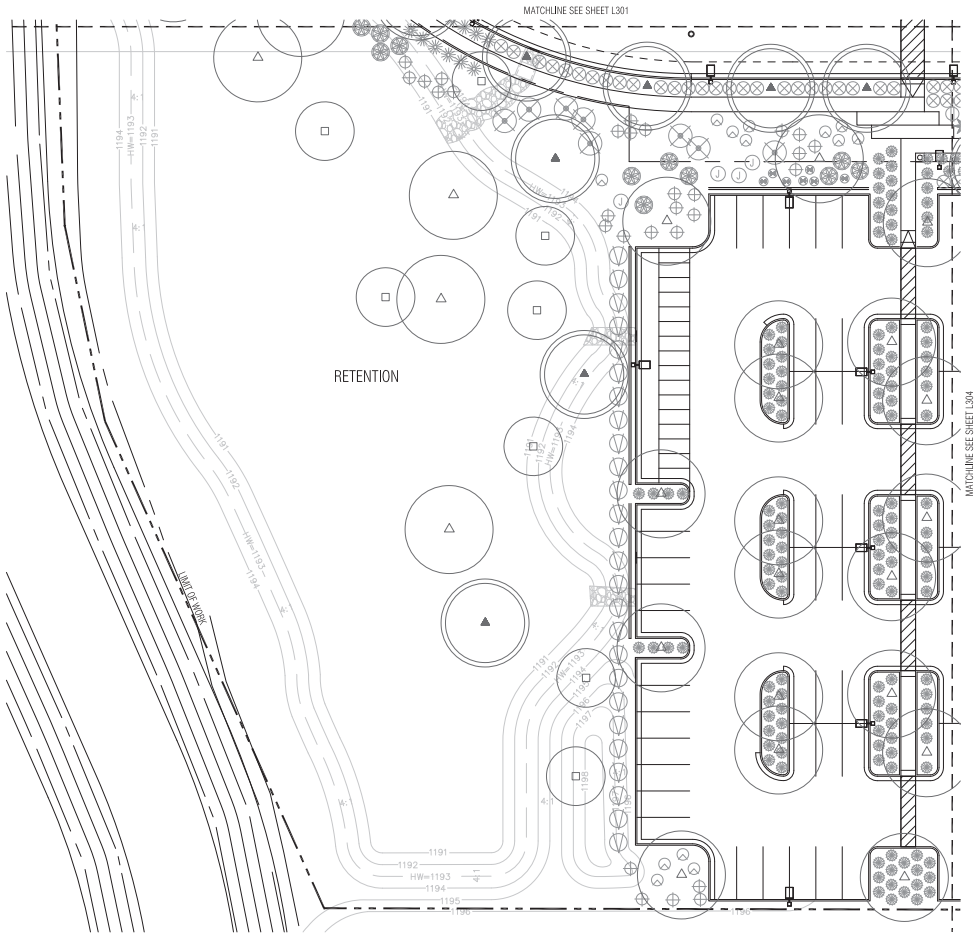

PLANT LEGEND:

SYMBOL	TYPE	SIZE
	TREES	
	Chilopsis linearis 'Lucretia Hamilton' Desert Willow	24" Box
	Olneya tesota Ironwood	36" - 54" Box
	Cercidium praecox Palo Brea	24" Box
	Cordia boissieri Texas Olive	24" Box
	Prosopis hybrid 'Phoenix' Thornless Hybrid Mesquite	24" Box
	Quercus virginiana Live Oak	24" Box
	SHRUBS	
	Calliandra eriophylla Native Fairy Duster	1 Gallon
	Dodonea viscosa Hopbush	1 Gallon
	Encelia farinosa Brittlebush	1 Gallon
	Ericameria laricifolia Turpentine Bush	1 Gallon
	Justicia californica Chuparosa	1 Gallon
	Jasminum sambac Arabian jasmine	1 Gallon
	Larrea tridentata Creosote	5 Gallon
	Ruellia brittoniana Ruellia	1 Gallon
	Simmondsia chinensis Jojoba	5 Gallon
	Sphaeralcea ambigua Globe Mallow	1 Gallon
	Tecoma stans 'Gold Star' Arizona Yellow Bells	5 Gallon
	Tecoma stans Orange Jubilee	5 Gallon
	Caesalpinia gilliesii Yellow Bird of Paradise	5 Gallon

SYMBOL	TYPE	SIZE
	ACCENTS	
	Aloe barbadensis Yellow Blooming Medicinal Aloe	5 Gallon
	Asclepias subulata Desert Milkweed	5 Gallon
	Cereus peruvianus Peruvian Cactus	5 Gallon
	Dasylirion quadrangulatum Toothless Desert Spoon	5 Gallon
	Euphorbia ingens Chocolate Drop Candelabra	5 Gallon
	Hesperaloe funifera Giant Hesperaloe	5 Gallon
	Hesperaloe parviflolia Red Yucca	1 Gallon
	Hesperaloe parviflolia 'Perpa' Brakelights red yucca	1 Gallon
	Nolina microcarpa Beargrass	5 Gallon
	Pedilanthus macrocarpus Slipper Plant	5 Gallon
	Portulacaria afra Elephant's Food	1 Gallon
	Yucca baccata Banana Yucca	5 Gallon
	Yucca rupicola Twist Leaf Yucca	5 Gallon
	Opuntia engelmannii Native Prickly Pear	5 Gallon

SYMBOL	TYPE	SIZE
	VINES	
	Campsis radicans Trumpet Vine	1 Gallon
	GROUNDCOVER / PERENNIALS	
	Tradescantia pallida Purple Heart	1 Gallon
	Lantana sp.'New Gold' New Gold Lantana	1 Gallon
	Turf	

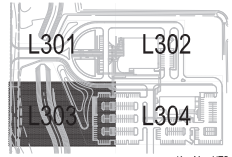

Key Map NTS

General Note

Any use, in whole or inpart, of the information contained in this instrument of services for other than the specific purposes and site for which it was intended and for other than the client for whom it was prepared is forbidden unless expressly permitted in writing in advance by Ten Eyck Landscape Architects, Inc. and TBLA, Inc. shall have no liability to any use of this information without their written consent.

NORTH

0 10 20 40

SCALE: 1" = 20'-0"

ARIZONA BLUE STAKE
CALL TWO WORKING DAYS BEFORE YOU DIG
Dial 811 or
602-263-1100
1-800-STAKE-IT
(OUTSIDE MARICOPA COUNTY)

CITY OF MARICOPA
CITY HALL COMPLEX

Gensler
201 E Washington Street
Suite 750
Phoenix AZ 85018
Tel: 602.523.4900
Fax: 602.523.4949

Ten Eyck
landscape architects
808 east osborn road, no. 100
phoenix, arizona 85014
tel 602.468.0505
fax 602.468.5775

Date	Issue Description	By	Check
02,15,12	SITE PLAN REVIEW	JB	RS

Seal/Signature

NOT FOR CONSTRUCTION

Project Name
CITY HALL COMPLEX, CITY OF MARICOPA

Project Number
57.6205.000

Description
PLANTING PLAN

Scale
AS NOTED

L303

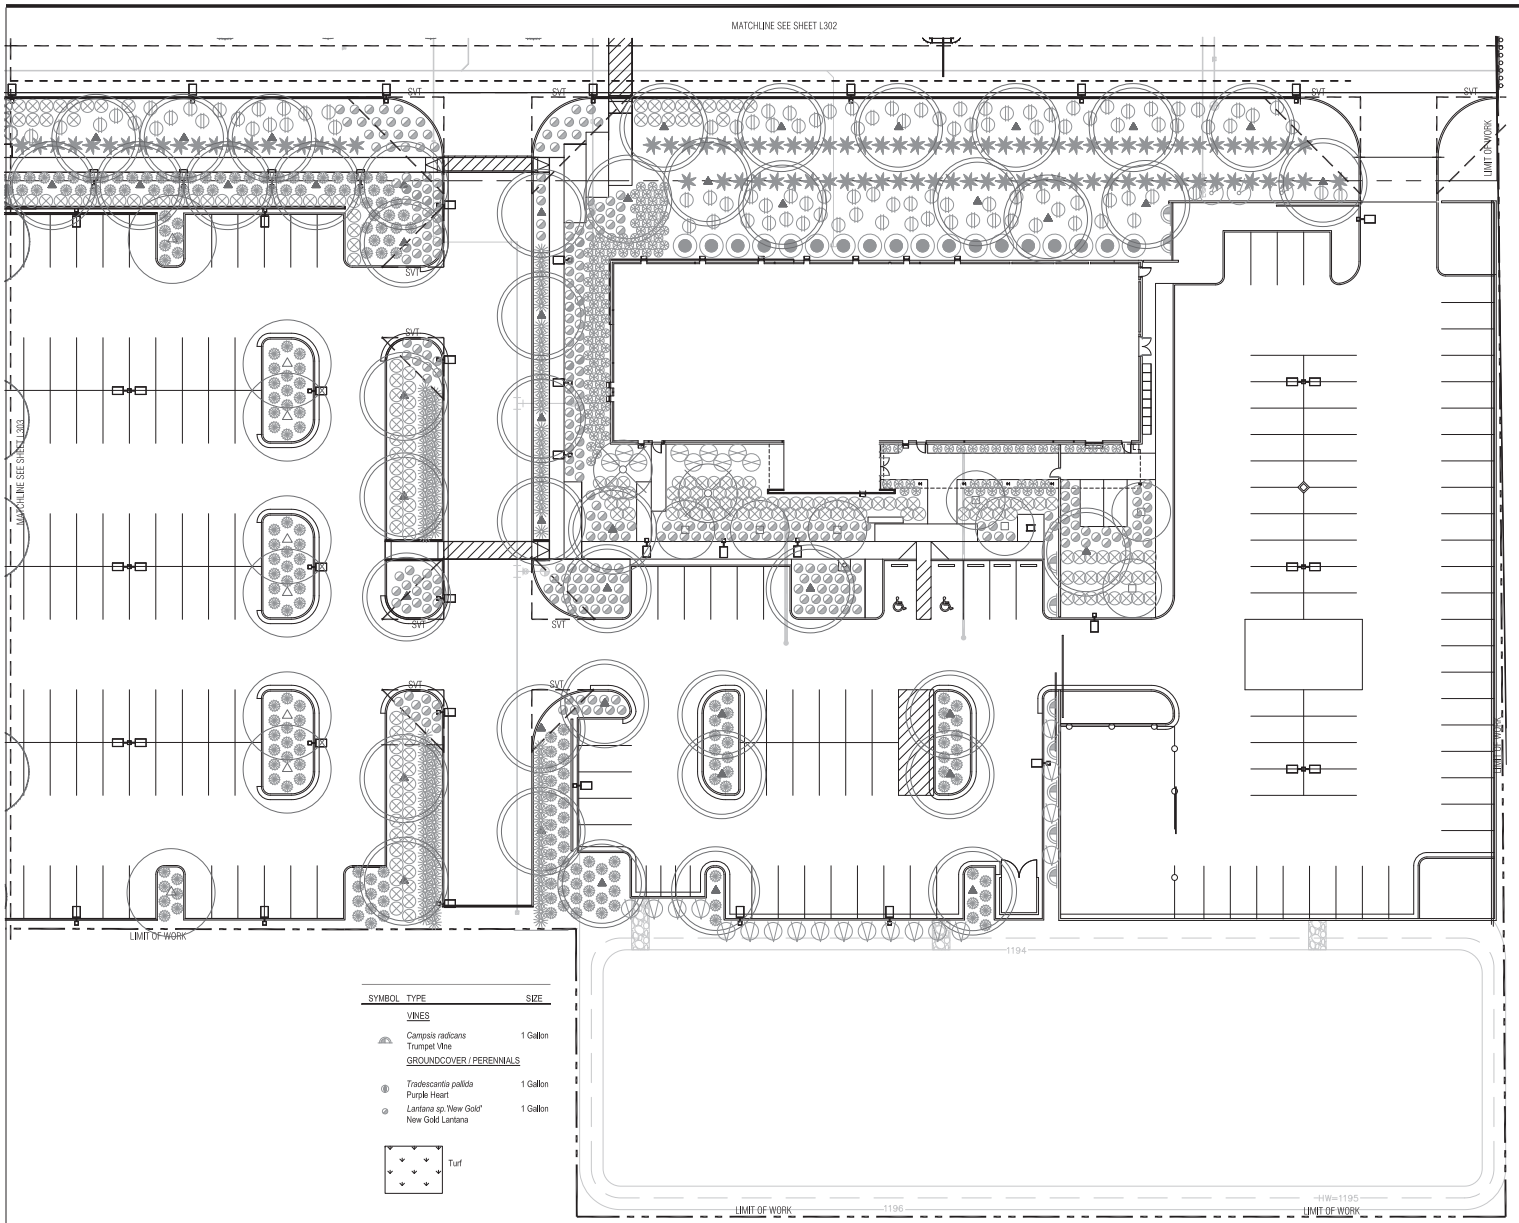

PLANT LEGEND:

SYMBOL	TYPE	SIZE
	TREES	
	Chilopsis linearis 'Lucretia Hamilton' Desert Willow	24" Box
	Olneya tesota Ironwood	36" - 54" Box
	Cercidium praecox Palo Brea	24" Box
	Cordia boissieri Texas Olive	24" Box
	Prosopis hybrid 'Phoenix' Thornless Hybrid Mesquite	24" Box
	Quercus virginiana Live Oak	24" Box
	SHRUBS	
	Calliandra eriophylla Native Fairy Duster	1 Gallon
	Dodonea viscosa Hopbush	1 Gallon
	Encelia farinosa Brittlebush	1 Gallon
	Ericameria laricifolia Turpentine Bush	1 Gallon
	Justicia californica Chuparosa	1 Gallon
	Jasminum sambac Arabian jasmine	1 Gallon
	Larrea tridentata Creosote	5 Gallon
	Ruellia brittoniana Ruellia	1 Gallon
	Simmondsia chinensis Jojoba	5 Gallon
	Sphaeralcea ambigua Globe Mallow	1 Gallon
	Tecoma stans 'Gold Star' Arizona Yellow Bells	5 Gallon
	Tecoma stans Orange Jubilee	5 Gallon
	Caesalpinia gilliesii Yellow Bird of Paradise	5 Gallon

SYMBOL	TYPE	SIZE
	ACCENTS	
	Aloe barbadensis Yellow Blooming Medicinal Aloe	5 Gallon
	Asclepias subulata Desert Milkweed	5 Gallon
	Cereus peruvianus Peruvian Cactus	5 Gallon
	Dasylirion quadrangulatum Toothless Desert Spoon	5 Gallon
	Euphorbia ingens Chocolate Drop Candelabra	5 Gallon
	Hesperaloe funifera Giant Hesperaloe	5 Gallon
	Hesperaloe parviflola Red Yucca	1 Gallon
	Hesperaloe parviflola 'Perpa' Brakelights red yucca	1 Gallon
	Nolina microcarpa Beargrass	5 Gallon
	Pedilanthus macrocarpus Slipper Plant	5 Gallon
	Portulacaria afra Elephant's Food	1 Gallon
	Yucca baccata Banana Yucca	5 Gallon
	Yucca rupicola Twist Leaf Yucca	5 Gallon
	Opuntia engelmannii Native Prickly Pear	5 Gallon

SYMBOL	TYPE	SIZE
	VINES	
	Campsis radicans Trumpet Vine	1 Gallon
	GROUNDCOVER / PERENNIALS	
	Tradescantia pallida Purple Heart	1 Gallon
	Lantana sp. 'New Gold' New Gold Lantana	1 Gallon
	Turf	

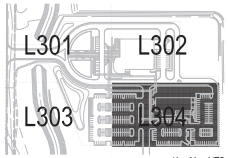

Key Map NTS

General Note

Any use, in whole or inpart, of the information contained in this instrument of services for other than the specific purposes and site for which it was intended and for other than the client for whom it was prepared is forbidden unless expressly permitted in writing in advance by Ten Eyck Landscape Architects, Inc. and TELA, Inc. shall have no liability to any use of this information without their written consent.

NORTH

0 10 20 40

SCALE: 1" = 20'-0"

ARIZONA BLUE STAKE
CALL TWO WORKING DAYS BEFORE YOU DIG
Dial 811 or
602-263-1100
1-800-STAKE-IT
(OUTSIDE MARICOPA COUNTY)

CITY OF MARICOPA
CITY HALL COMPLEX

Gensler
201 E Washington Street
Suite 750
Phoenix AZ 85018
Tel: 602.523.4900
Fax: 602.523.4949

Ten Eyck
landscape architects
808 east osborn road, no. 100
phoenix, arizona 85014
tel 602.468.0505
fax 602.468.5775

Date	Issue Description	By	Check
02,15,12	SITE PLAN REVIEW	JB	RS

Seal/Signature

NOT FOR CONSTRUCTION

Project Name
CITY HALL COMPLEX, CITY OF MARICOPA

Project Number
57.6205.000

Description
PLANTING PLAN

Scale
AS NOTED

L304

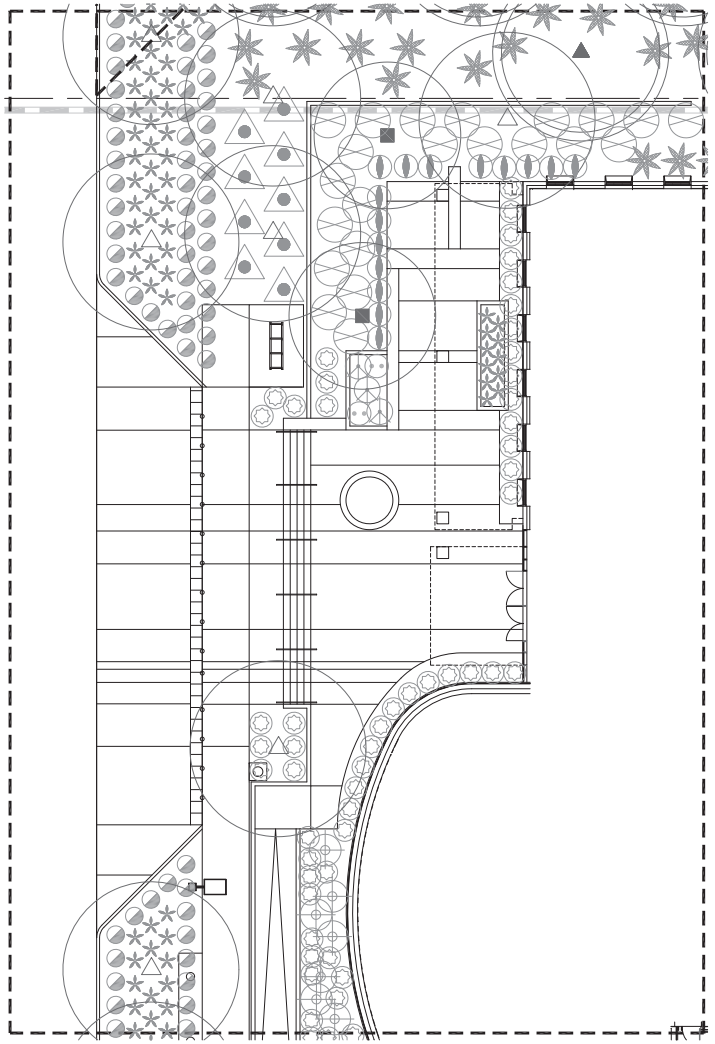

PLANT LEGEND:

SYMBOL	TYPE	SIZE
	TREES	
	Chilopsis linearis 'Lucretia Hamilton' Desert Willow	24" Box
	Olneya tesota Ironwood	36" - 54" Box
	Cercidium praecox Palo Brea	24" Box
	Cordia boissieri Texas Olive	24" Box
	Prosopis hybrid 'Phoenix' Thornless Hybrid Mesquite	24" Box
	Quercus virginiana Live Oak	24" Box
	SHRUBS	
	Calliandra eriophylla Native Fairy Duster	1 Gallon
	Dodonea viscosa Hopbush	1 Gallon
	Encelia farinosa Brittlebush	1 Gallon
	Ericameria laricifolia Turpentine Bush	1 Gallon
	Justicia californica Chuparosa	1 Gallon
	Jasminum sambac Arabian jasmine	1 Gallon
	Larrea tridentata Creosote	5 Gallon
	Ruellia brittoniana Ruellia	1 Gallon
	Simmondsia chinensis Jojoba	5 Gallon
	Sphaeralcea ambigua Globe Mallow	1 Gallon
	Tecoma stans 'Gold Star' Arizona Yellow Bells	5 Gallon
	Tecoma stans Orange Jubilee	5 Gallon
	Caesalpinia gilliesii Yellow Bird of Paradise	5 Gallon

SYMBOL	TYPE	SIZE
	ACCENTS	
	Aloe barbadensis Yellow Blooming Medicinal Aloe	5 Gallon
	Asclepias subulata Desert Milkweed	5 Gallon
	Cereus peruvianus Peruvian Cactus	5 Gallon
	Dasylirion quadrangulatum Toothless Desert Spoon	5 Gallon
	Euphorbia ingens Chocolate Drop Candelabra	5 Gallon
	Hesperaloe funifera Giant Hesperaloe	5 Gallon
	Hesperaloe parviflola Red Yucca	1 Gallon
	Hesperaloe parviflola 'Perpa' Brakelights red yucca	1 Gallon
	Nolina microcarpa Beargrass	5 Gallon
	Pedilanthus macrocarpus Slipper Plant	5 Gallon
	Portulacaria afra Elephant's Food	1 Gallon
	Yucca baccata Banana Yucca	5 Gallon
	Yucca rupicola Twist Leaf Yucca	5 Gallon
	Opuntia engelmannii Native Prickly Pear	5 Gallon

SYMBOL	TYPE	SIZE
	VINES	
	Campsis radicans Trumpet Vine	1 Gallon
	GROUNDCOVER / PERENNIALS	
	Tradescantia pallida Purple Heart	1 Gallon
	Lantana sp.'New Gold' New Gold Lantana	1 Gallon
	Turf	

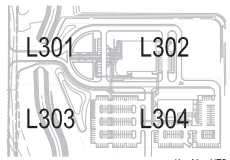

Key Map NTS

General Note

Any use, in whole or inpart, of the information contained in this instrument of services for other than the specific purposes and site for which it was intended and for other than the client for whom it was prepared is forbidden unless expressly permitted in writing in advance by Ten Eyck Landscape Architects, Inc. and TELA, Inc. shall have no liability to any use of this information without their written consent.

NORTH

0 5 10 20

SCALE: 1" = 10'-0"

ARIZONA BLUE STAKE
CALL TWO WORKING DAYS BEFORE YOU DIG
Dial 811 or
602-263-1100
1-800-STAKE-IT
(OUTSIDE MARICOPA COUNTY)

CITY OF MARICOPA
CITY HALL COMPLEX

Gensler
201 E Washington Street
Suite 750
Phoenix AZ 85018
Tel: 602.523.4900
Fax: 602.523.4949

Ten Eyck
landscape architects
808 east osborn road, no. 100
phoenix, arizona 85014
tel 602.468.0505
fax 602.468.5775

△	Date	Issue Description	By	Check
	02,15,12	SITE PLAN REVIEW	JB	RS

Seal/Signature

NOT FOR CONSTRUCTION

Project Name
CITY HALL COMPLEX, CITY OF MARICOPA

Project Number
57.6205.000

Description
PLANTING
PLAN

Scale
AS NOTED

L305

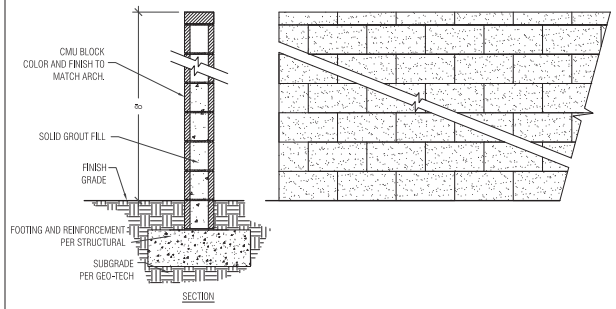

1 CMU SECURE PARKING WALL

SCALE:3/4"=1'-0"

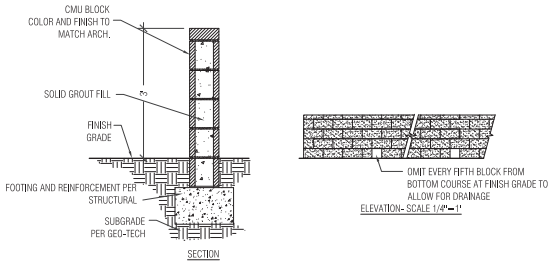

2 CMU PARKING SCREEN WALL

SCALE:3/4"=1'-0"

3 NOT USED

SCALE:1/2"=1'-0"

4 NOT USED

SCALE:1/2"=1'-0"

5 NOTE USED

SCALE:1"= 1'-0"

6 NOT USED

SCALE:3" = 1'-0"

7 NOT USED

SCALE:1-1/2"=1'-0"

8 NOT USED

SCALE:7

9 NOT USED

SCALE:3/4" = 1'-0"

CITY OF MARICOPA
CITY HALL COMPLEX

Gensler

201 E Washington Street
Suite 750
Phoenix AZ 85018
Tel: 602.523.4900
Fax: 602.523.4949

Ten Eyck

landscape architects
808 east osborn road, no. 100
phoenix, arizona 85014
tel 602.468.0505
fax 602.468.5775

△ Date	Issue Description	By	Check
02,15,12	SITE PLAN REVIEW	JB	RS

Seal/Signature

NOT FOR CONSTRUCTION

Project Name
CITY HALL COMPLEX, CITY OF MARICOPA

Project Number
57.6205.000

Description
SITE WALL DETAILS

Scale
AS NOTED

General Note

Any use, in whole or inpart, of the information contained in this instrument of services for other than the specific purposes and site for which it was intended and for other than the client for whom it was prepared is forbidden unless expressly permitted in writing in advance by Ten Eyck Landscape Architects, Inc. and TELA, Inc. shall have no liability to any use of this information without their written consent.

ARIZONA BLUE STAKE
CALL TWO WORKING DAYS
BEFORE YOU DIG
Dial 811 or
602-263-1100
1-800-STAKE-IT
(OUTSIDE MARICOPA COUNTY)

L306