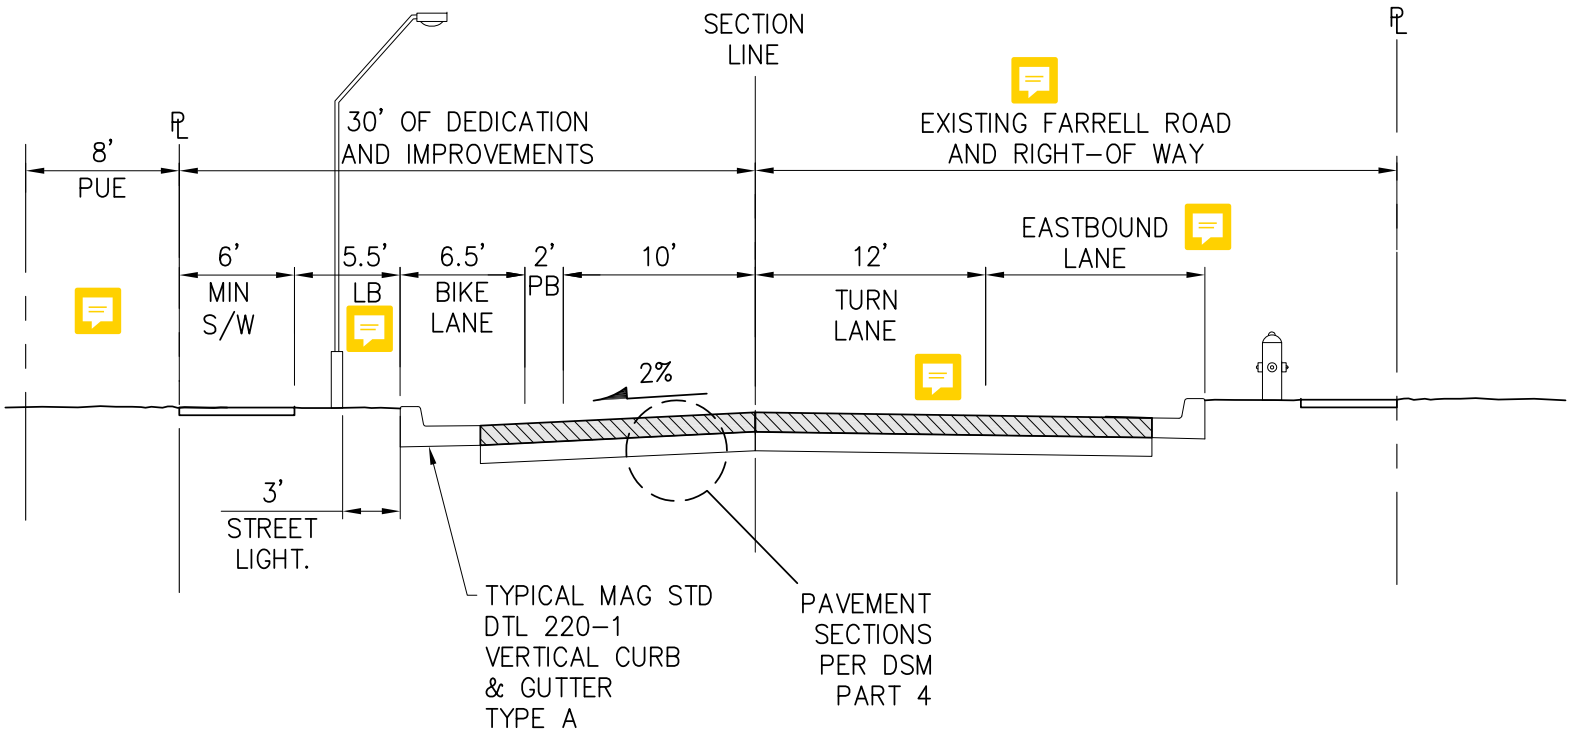

LEGEND

LB – LANDSCAPE BUFFER
PB – PAINTED BUFFER
PUE – PUBLIC UTILITY EASEMENT

CITY OF MARICOPA
PROUD HISTORY · PROSPEROUS FUTURE

EXHIBIT "B" - IMPROVEMENTS ON FARRELL RD.