


ORDER &
IRON POINT
APARTMENTS

CITY OF MARICOPA, AZ

ROERS COMPANIES

110 CHESHIRE LANE, #120
MINNETONKA, MN 55305
612-751-1285 p

CLIENT
SEAL

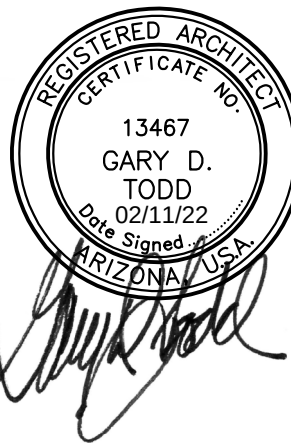

TODD + ASSOCIATES

CRITICAL THINKING / CREATIVE DESIGN

ARCHITECTURE. PLANNING.
LANDSCAPE ARCHITECTURE.

4019 N. 44TH ST. / PHOENIX, AZ 85018
602-952-8280 / TODDASSOC.COM

Copyright 2020 Todd & Associates, Inc.

CONTACT

02-09-2022

DEVELOPMENT REVIEW
PERMIT SUBMITTAL

Proj Mgr.: A.M.
Drawn By: A.M.
Rev. Date: Description:



PHASE
DATA



BUILDING TYPE 1
TYPICAL SITE INTERIOR ELEVATION

SCALE: 3/32" = 1'-0"



BUILDING TYPE 1
LEFT ELEVATION

SCALE: 3/32" = 1'-0"



BUILDING TYPE 1
RIGHT ELEVATION

SCALE: 3/32" = 1'-0"



BUILDING TYPE 1
IRON POINT ROAD ELEVATION

SCALE: 3/32" = 1'-0"

BUILDING TYPE 1
BUILDING ELEVATIONS

A1.1



**BUILDING TYPE 1A
TYPICAL SITE INTERIOR ELEVATION**

SCALE: 3/32" = 1'-0"



**BUILDING TYPE 1A
LEFT ELEVATION**

SCALE: 3/32" = 1'-0"



**BUILDING TYPE 1A
RIGHT ELEVATION**

SCALE: 3/32" = 1'-0"



**BUILDING TYPE 1A
TYPICAL SITE INTERIOR ELEVATION**


SCALE: 3/32" = 1'-0"

LOCATION	COLOR	SWATCH
A Stucco 1	MFG.: Sherwin Williams COLOR: SW 7114 - "Palish Peach" LRV: 85	
B Stucco 2	MFG.: Sherwin Williams COLOR: SW 6087 - "Trusty Tan" LRV: 37	
C Stucco Fascia	MFG.: Sherwin Williams COLOR: SW 7069 - "Iron Ore" LRV: 6	
D Metal Railing	MFG.: Sherwin Williams COLOR: SW 7069 - "Iron Ore" LRV: 6	
E Metal Sunscreen	MFG.: Sherwin Williams COLOR: SW 7069 - "Iron Ore" LRV: 6	
F Stone Veneer	MFG.: Coronado Stone COLOR: Urbana Split - Country Beige	
G Fiber Cement Board Siding	MFG.: Woodtone - Horizontal Panels Traditional Texture COLOR: "Aspen Ridge"	

PROJECT
**NO. 21-2043-01
PORTER &
IRON POINT
APARTMENTS**

CITY OF MARICOPA, AZ
ROERS COMPANIES

110 CHESHIRE LANE, #120
MINNETONKA, MN 55305
612-751-1285 p

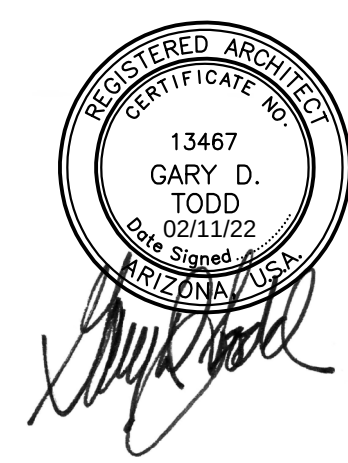

ARCHITECTURE, PLANNING,
LANDSCAPE ARCHITECTURE.
4019 N. 44TH ST. / PHOENIX, AZ 85018
602-952-8280 / TODDASSOC.COM
Copyright 2020 Todd & Associates, Inc.

PHASE
02-09-2022
DEVELOPMENT REVIEW
PERMIT SUBMITTAL

DATA
Proj Mgr.: A.M.
Drawn By: A.M.
Rev. Date: Description:





**BUILDING TYPE 1B
TYPICAL SITE INTERIOR ELEVATION**

SCALE: 3/32" = 1'-0"



**BUILDING TYPE 1B
LEFT ELEVATION**

SCALE: 3/32" = 1'-0"



**BUILDING TYPE 1B
RIGHT ELEVATION**

SCALE: 3/32" = 1'-0"



**BUILDING TYPE 1B
PORTER ROAD ELEVATION**


SCALE: 3/32" = 1'-0"

LOCATION	COLOR	SWATCH
A Stucco 1	MFG.: Sherwin Williams COLOR: SW 7114 - "Palish Peach" LRV: 85	
B Stucco 2	MFG.: Sherwin Williams COLOR: SW 6087 - "Trusty Tan" LRV: 37	
C Stucco Fascia	MFG.: Sherwin Williams COLOR: SW 7069 - "Iron Ore" LRV: 6	
D Metal Railing	MFG.: Sherwin Williams COLOR: SW 7069 - "Iron Ore" LRV: 6	
E Metal Sunscreen	MFG.: Sherwin Williams COLOR: SW 7069 - "Iron Ore" LRV: 6	
F Stone Veneer	MFG.: Coronado Stone COLOR: Urbana Split - Country Beige	
G Fiber Cement Board Siding	MFG.: Woodstone - Horizontal Panels Traditional Texture COLOR: "Aspen Ridge"	

PROJECT
**NO. 21-2043-01
PORTER &
IRON POINT
APARTMENTS**

CITY OF MARICOPA, AZ
ROERS COMPANIES

110 CHESHIRE LANE, #120
MINNETONKA, MN 55305
612-751-1285 p

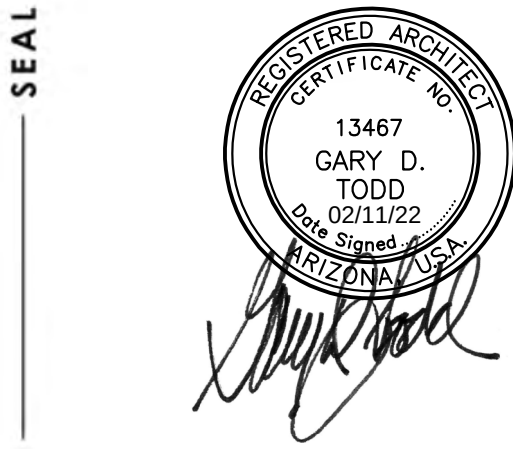

4019 N. 44TH ST. / PHOENIX, AZ 85018
602-952-8280 / TODDASSOC.COM
Copyright 2020 Todd & Associates, Inc.

PHASE
02-09-2022
DEVELOPMENT REVIEW
PERMIT SUBMITTAL

DATA
Proj Mgr.: A.M.
Drawn By: A.M.
Rev. Date: Description:





**BUILDING TYPE 1C
TYPICAL SITE INTERIOR ELEVATION**

SCALE: 3/32" = 1'-0"



**BUILDING TYPE 1C
LEFT ELEVATION**

SCALE: 3/32" = 1'-0"



**BUILDING TYPE 1C
RIGHT ELEVATION**

SCALE: 3/32" = 1'-0"

LOCATION	COLOR	SWATCH
A Stucco 1	MFG.: Sherwin Williams COLOR: SW 7114 - "Palish Peach" LRV: 85	
B Stucco 2	MFG.: Sherwin Williams COLOR: SW 6087 - "Trusty Tan" LRV: 37	
C Stucco Fascia	MFG.: Sherwin Williams COLOR: SW 7069 - "Iron Ore" LRV: 6	
D Metal Railing	MFG.: Sherwin Williams COLOR: SW 7069 - "Iron Ore" LRV: 6	
E Metal Sunscreen	MFG.: Sherwin Williams COLOR: SW 7069 - "Iron Ore" LRV: 6	
F Stone Veneer	MFG.: Coronado Stone COLOR: Urbana Split - Country Beige	
G Fiber Cement Board Siding	MFG.: Woodstone - Horizontal Panels Traditional Texture COLOR: "Aspen Ridge"	




**BUILDING TYPE 1C
PORTER ROAD ELEVATION**

SCALE: 3/32" = 1'-0"

PROJECT
**NO. 21-2043-01
PORTER &
IRON POINT
APARTMENTS**

CITY OF MARICOPA, AZ
ROERS COMPANIES

110 CHESHIRE LANE, #120
MINNETONKA, MN 55305
612-751-1285 p

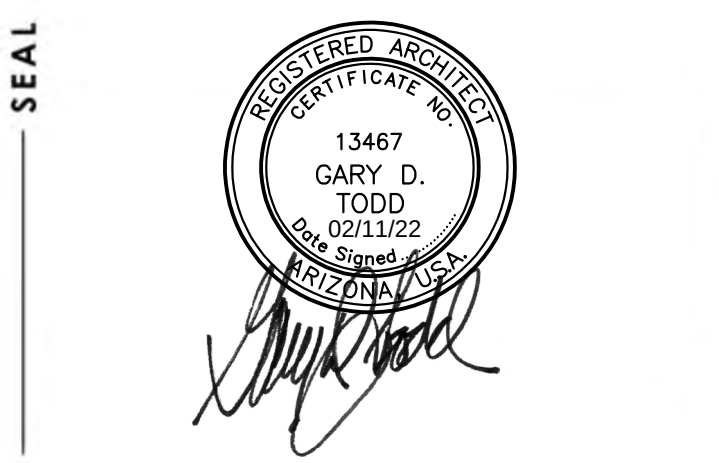

4019 N. 44TH ST. / PHOENIX, AZ 85018
602-952-8280 / TODDASSOC.COM
Copyright 2020 Todd & Associates, Inc.

PHASE
02-09-2022
DEVELOPMENT REVIEW
PERMIT SUBMITTAL

DATA
Proj Mgr.: A.M.
Drawn By: A.M.
Rev. Date: Description:





**BUILDING TYPE 1D
TYPICAL SITE INTERIOR ELEVATION**

SCALE: 3/32" = 1'-0"



**BUILDING TYPE 1D
LEFT ELEVATION**

SCALE: 3/32" = 1'-0"



**BUILDING TYPE 1D
RIGHT ELEVATION**

SCALE: 3/32" = 1'-0"



**BUILDING TYPE 1D
PORTER ROAD ELEVATION**


SCALE: 3/32" = 1'-0"

LOCATION	COLOR	SWATCH
A Stucco 1	MFG.: Sherwin Williams COLOR: SW 7114 - "Palish Peach" LRV: 85	
B Stucco 2	MFG.: Sherwin Williams COLOR: SW 6087 - "Trusty Tan" LRV: 37	
C Stucco Fascia	MFG.: Sherwin Williams COLOR: SW 7069 - "Iron Ore" LRV: 6	
D Metal Railing	MFG.: Sherwin Williams COLOR: SW 7069 - "Iron Ore" LRV: 6	
E Metal Sunscreen	MFG.: Sherwin Williams COLOR: SW 7069 - "Iron Ore" LRV: 6	
F Stone Veneer	MFG.: Coronado Stone COLOR: Urbana Split - Country Beige	
G Fiber Cement Board Siding	MFG.: Woodstone - Horizontal Panels Traditional Texture COLOR: "Aspen Ridge"	

PROJECT
**NO. 21-2043-01
PORTER &
IRON POINT
APARTMENTS**

CITY OF MARICOPA, AZ
ROERS COMPANIES

110 CHESHIRE LANE, #120
MINNETONKA, MN 55305
612-751-1285 p

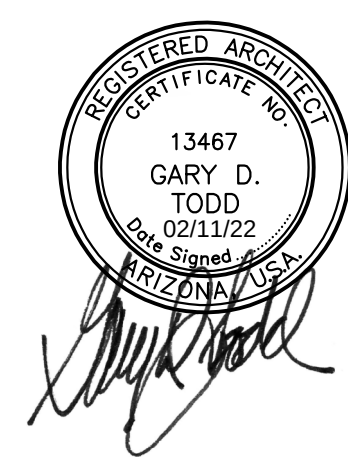

4019 N. 44TH ST. / PHOENIX, AZ 85018
602-952-8280 / TODDASSOC.COM
Copyright 2020 Todd & Associates, Inc.

02-09-2022
DEVELOPMENT REVIEW
PERMIT SUBMITTAL

Proj Mgr.: A.M.
Drawn By: A.M.
Rev. Date: Description:




**BUILDING TYPE 1D
BUILDING ELEVATIONS
A1.5**

PROJECT NO. 21-2043-01
**PORTER &
IRON POINT
APARTMENTS**

CITY OF MARICOPA, AZ
ROERS COMPANIES

110 CHESHIRE LANE, #120
MINNETONKA, MN 55305
612-751-1285 p

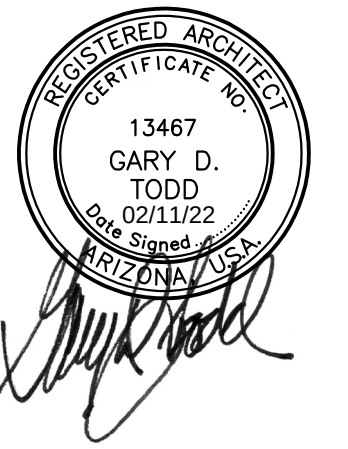

TODD + ASSOCIATES
CRITICAL THINKING / CREATIVE DESIGN


ARCHITECTURE, PLANNING,
LANDSCAPE ARCHITECTURE.

4019 N. 44TH ST. / PHOENIX, AZ 85018
602-952-8280 / TODDASSOC.COM

Copyright 2020 Todd & Associates, Inc.

02-09-2022
DEVELOPMENT REVIEW
PERMIT SUBMITTAL

Proj Mgr.: A.M.
Drawn By: A.M.
Rev. Date: Description:

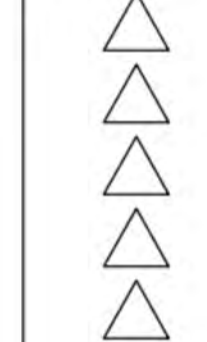

**BUILDING TYPE 2
BUILDING ELEVATIONS**
A1.6



**BUILDING TYPE 2
TYPICAL SITE INTERIOR ELEVATION**

SCALE: 3/32" = 1'-0"



**BUILDING TYPE 2
LEFT ELEVATION**

SCALE: 3/32" = 1'-0"



**BUILDING TYPE 2
RIGHT ELEVATION**

SCALE: 3/32" = 1'-0"

LOCATION	COLOR	SWATCH
A Stucco 1	MFG.: Sherwin Williams COLOR: SW 7114 - "Palish Peach" LRV: 85	
B Stucco 2	MFG.: Sherwin Williams COLOR: SW 6087 - "Trusty Tan" LRV: 37	
C Stucco Fascia	MFG.: Sherwin Williams COLOR: SW 7069 - "Iron Ore" LRV: 6	
D Metal Railing	MFG.: Sherwin Williams COLOR: SW 7069 - "Iron Ore" LRV: 6	
E Metal Sunscreen	MFG.: Sherwin Williams COLOR: SW 7069 - "Iron Ore" LRV: 6	
F Stone Veneer	MFG.: Coronado Stone COLOR: Urbana Split - Country Beige	
G Fiber Cement Board Siding	MFG.: Woodstone - Horizontal Panels Traditional Texture COLOR: "Aspen Ridge"	



**BUILDING TYPE 2
TYPICAL SITE INTERIOR ELEVATION**

SCALE: 3/32" = 1'-0"



CLUBHOUSE BUILDING
TYPICAL SITE INTERIOR ELEVATION

SCALE: 1/8" = 1'-0"



CLUBHOUSE BUILDING
LEFT ELEVATION

SCALE: 1/8" = 1'-0"



CLUBHOUSE BUILDING
RIGHT ELEVATION

SCALE: 1/8" = 1'-0"



CLUBHOUSE BUILDING
TYPICAL SITE INTERIOR ELEVATION


SCALE: 1/8" = 1'-0"

LOCATION	COLOR	SWATCH
A Stucco 1	MFG.: Sherwin Williams COLOR: SW 7114 - "Palish Peach" LRV: 85	
B Stucco 2	MFG.: Sherwin Williams COLOR: SW 4087 - "Trusty Tan" LRV: 37	
C Stucco Fascia	MFG.: Sherwin Williams COLOR: SW 7069 - "Iron Ore" LRV: 6	
D Metal Railing	MFG.: Sherwin Williams COLOR: SW 7069 - "Iron Ore" LRV: 6	
E Metal Sunscreen	MFG.: Sherwin Williams COLOR: SW 7069 - "Iron Ore" LRV: 6	
F Stone Veneer	MFG.: Coronado Stone COLOR: Urbana Split - Country Beige	
G Fiber Cement Board Siding	MFG.: Woodtone - Horizontal Panels COLOR: Traditional Texture "Aspen Ridge"	

PROJECT
NO. 21-2043-01
**PORTER &
IRON POINT
APARTMENTS**

CITY OF MARICOPA, AZ
ROERS COMPANIES

110 CHESHIRE LANE, #120
MINNETONKA, MN 55305
612-751-1285 p

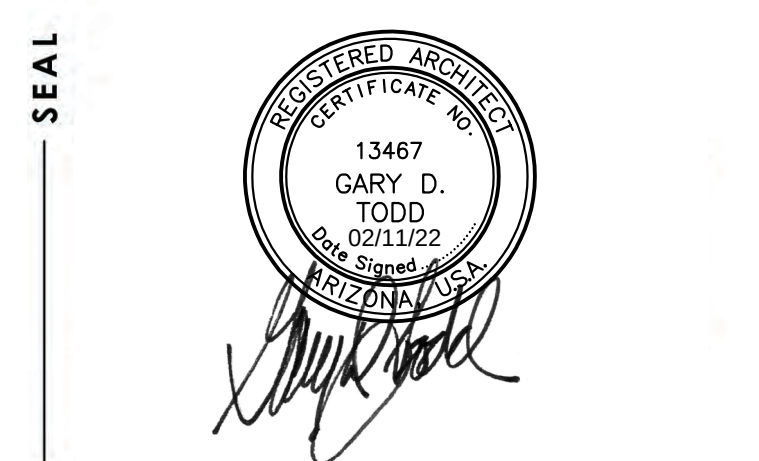


4019 N. 44TH ST. / PHOENIX, AZ 85018
602-952-8280 / TODDASSOC.COM
Copyright 2020 Todd & Associates, Inc.

PHASE
02-09-2022
DEVELOPMENT REVIEW
PERMIT SUBMITTAL


DATA
Proj Mgr.: A.M.
Drawn By: A.M.
Rev. Date: Description:



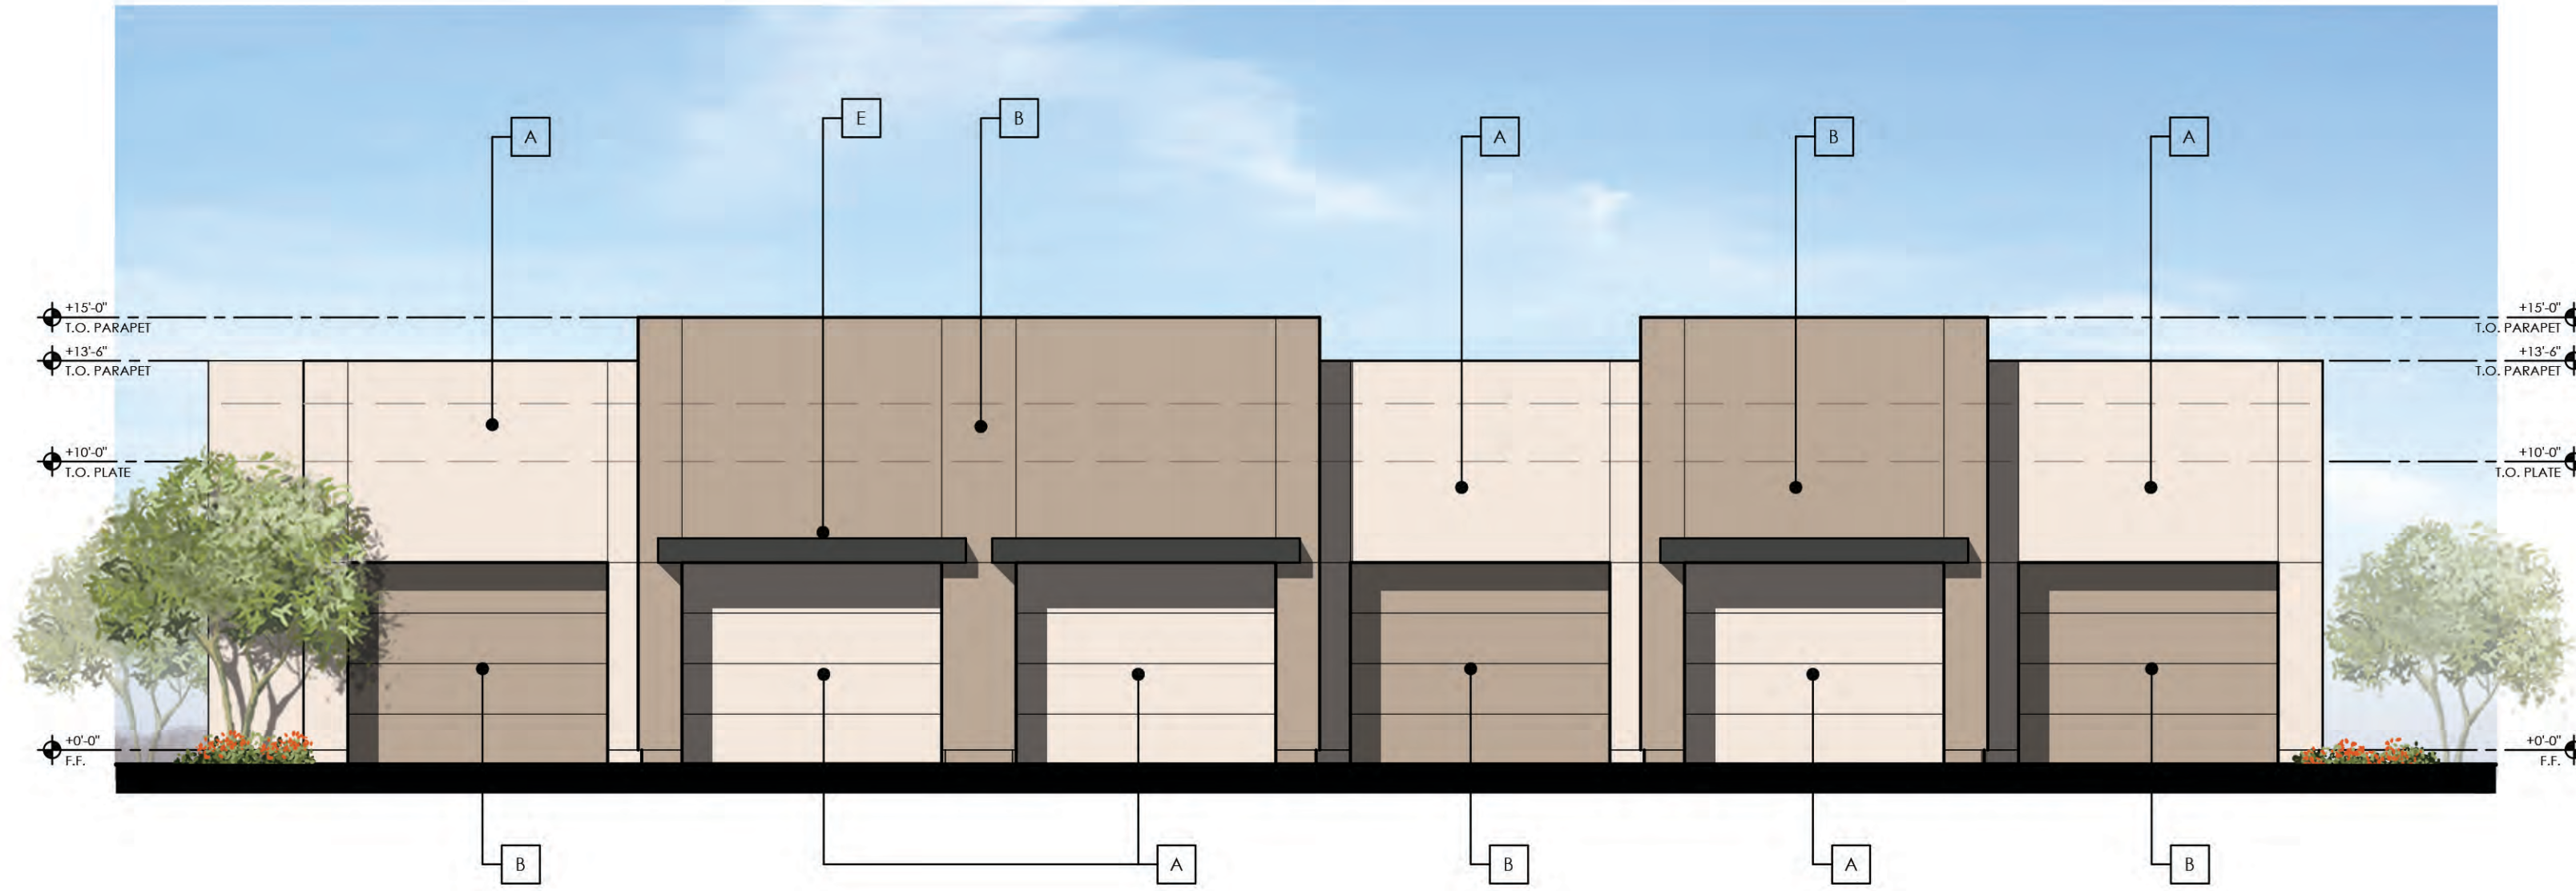


**GARAGE BUILDING TYPE 1
TYPICAL SITE INTERIOR ELEVATION**

SCALE: 3/16" = 1'-0"

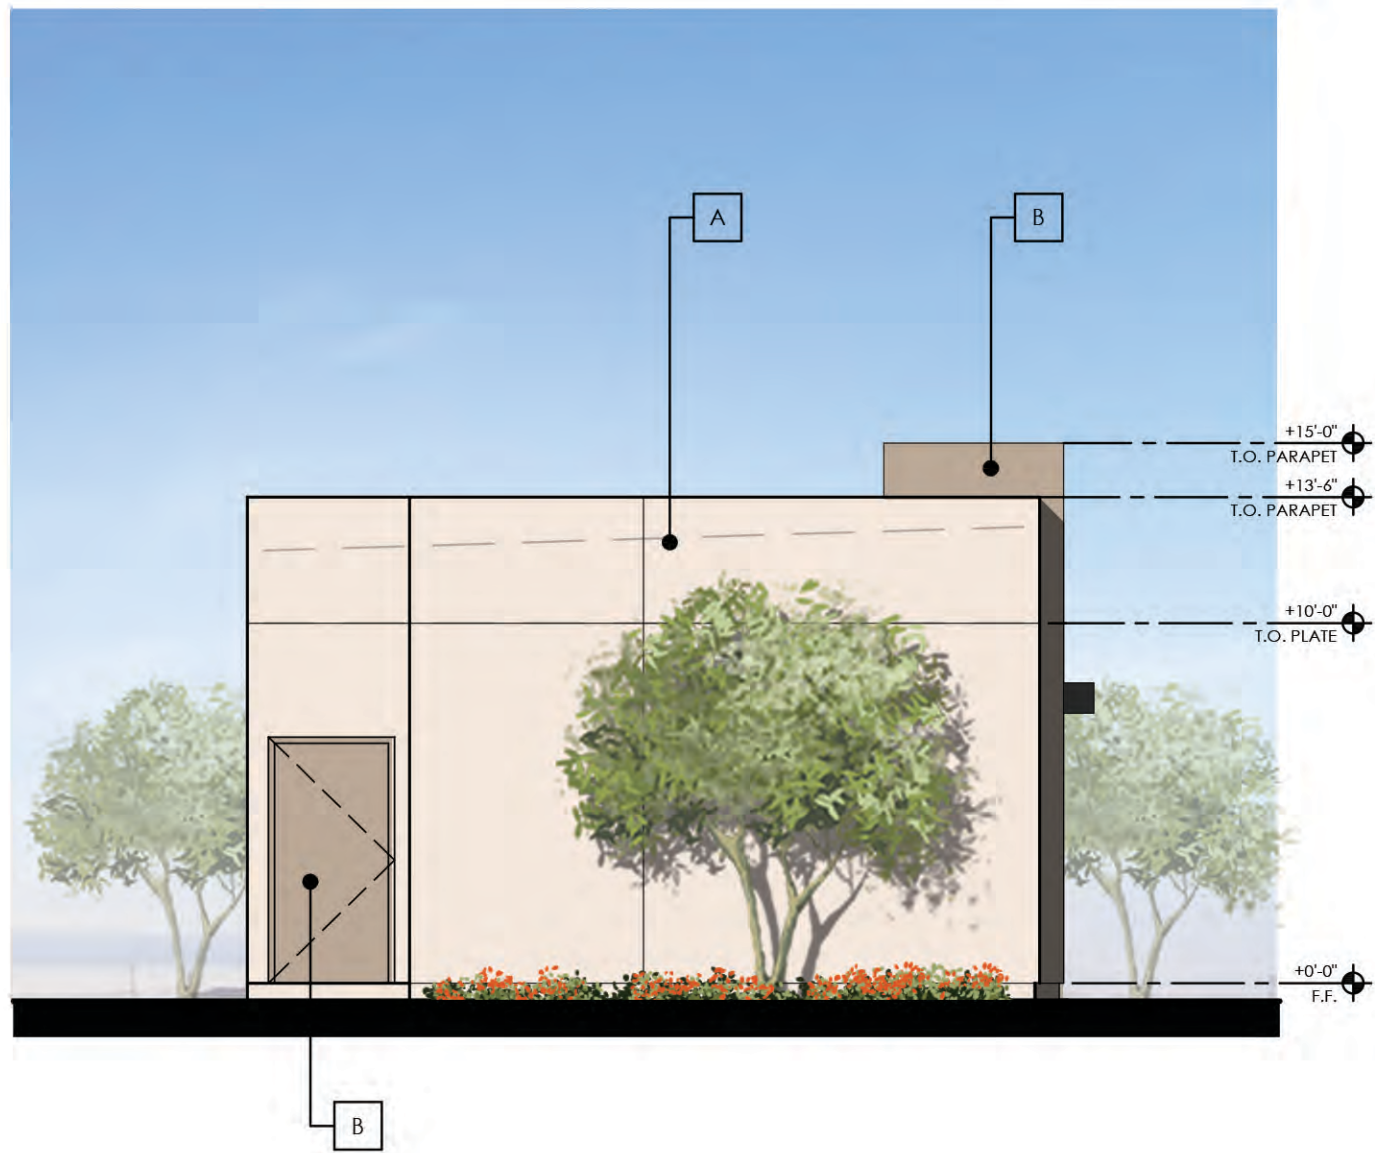

**GARAGE BUILDING TYPE 1
LEFT ELEVATION**

SCALE: 3/16" = 1'-0"

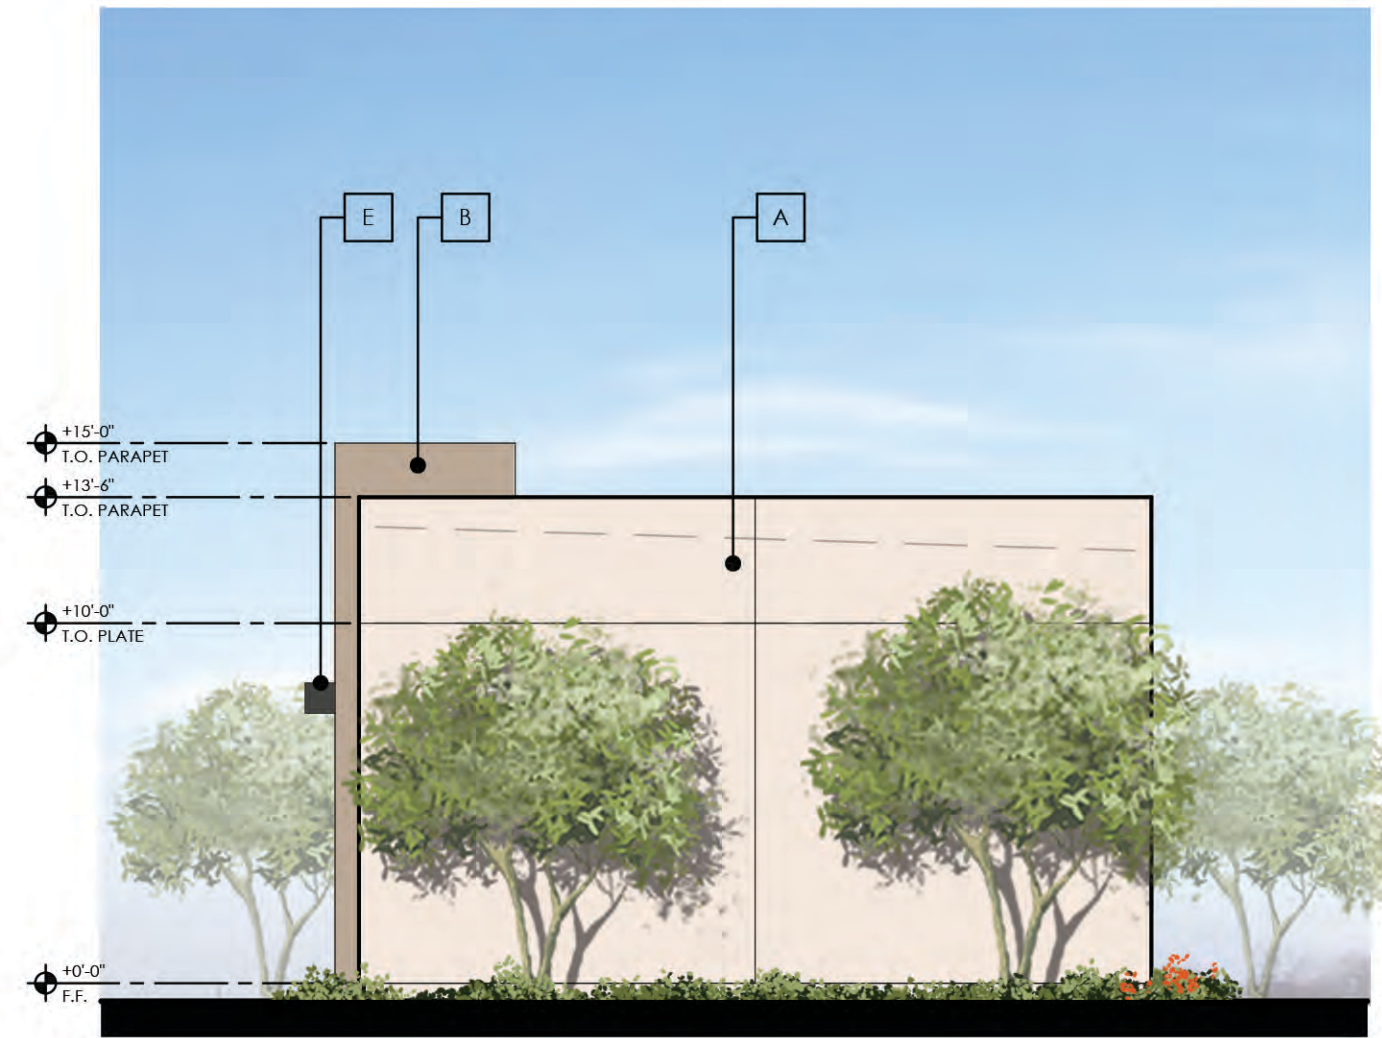

**GARAGE BUILDING TYPE 1
RIGHT ELEVATION**

SCALE: 3/16" = 1'-0"



**GARAGE BUILDING TYPE 1
TYPICAL SITE INTERIOR ELEVATION**


SCALE: 3/16" = 1'-0"

LOCATION	COLOR	SWATCH
A Stucco 1	MFG.: Sherwin Williams COLOR: SW 7114 - "Palish Peach" LRV: 85	
B Stucco 2	MFG.: Sherwin Williams COLOR: SW 4087 - "Trusty Tan" LRV: 37	
C Stucco Fascia	MFG.: Sherwin Williams COLOR: SW 7069 - "Iron Ore" LRV: 6	
D Metal Railing	MFG.: Sherwin Williams COLOR: SW 7069 - "Iron Ore" LRV: 6	
E Metal Sunscreen	MFG.: Sherwin Williams COLOR: SW 7069 - "Iron Ore" LRV: 6	
F Stone Veneer	MFG.: Coronado Stone COLOR: Urbana Split - Country Beige	
G Fiber Cement Board Siding	MFG.: Woodtone - Horizontal Panels Traditional Texture "Aspen Ridge" COLOR:	

PROJECT
NO. 21-2043-01
**PORTER &
IRON POINT
APARTMENTS**

CITY OF MARICOPA, AZ
CLIENT
ROERS COMPANIES

110 CHESHIRE LANE, #120
MINNETONKA, MN 55305
612-751-1285 p

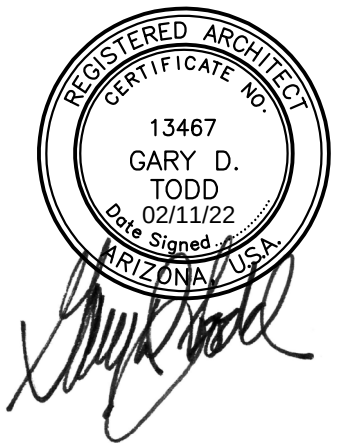


CONTACT
TODD + ASSOCIATES
CRITICAL THINKING / CREATIVE DESIGN

ARCHITECTURE. PLANNING.
LANDSCAPE ARCHITECTURE.
4019 N. 44TH ST. / PHOENIX, AZ 85018
602-952-8280 / TODDASSOC.COM
Copyright 2020 Todd & Associates, Inc.


PHASE
02-09-2022
DEVELOPMENT REVIEW
PERMIT SUBMITTAL

DATA
Proj Mgr.: A.M.
Drawn By: A.M.
Rev. Date: Description:

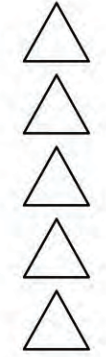


**GARAGE BUILDING TYPE 1
BUILDING ELEVATIONS**

A1.8

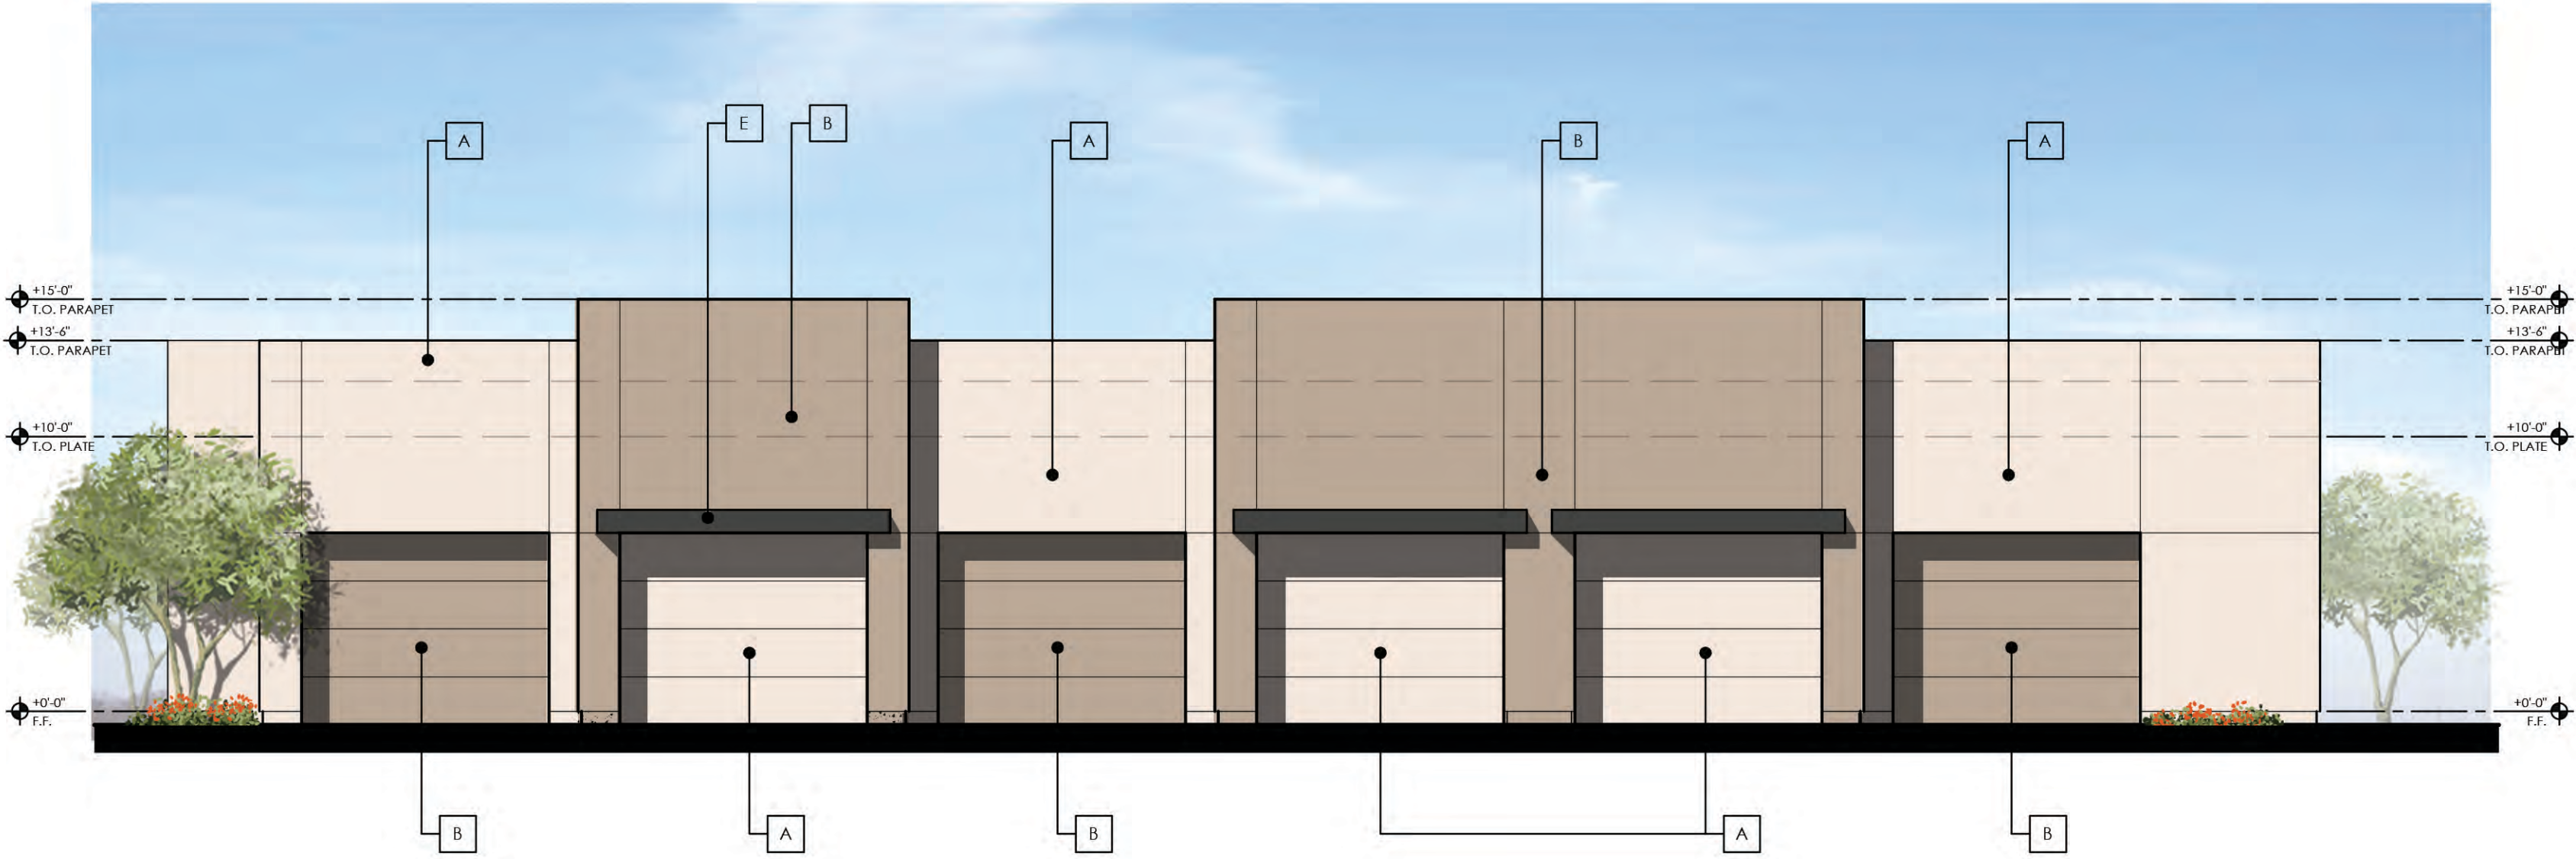


**GARAGE BUILDING TYPE 2
TYPICAL SITE INTERIOR ELEVATION**

SCALE: 3/16" = 1'-0"

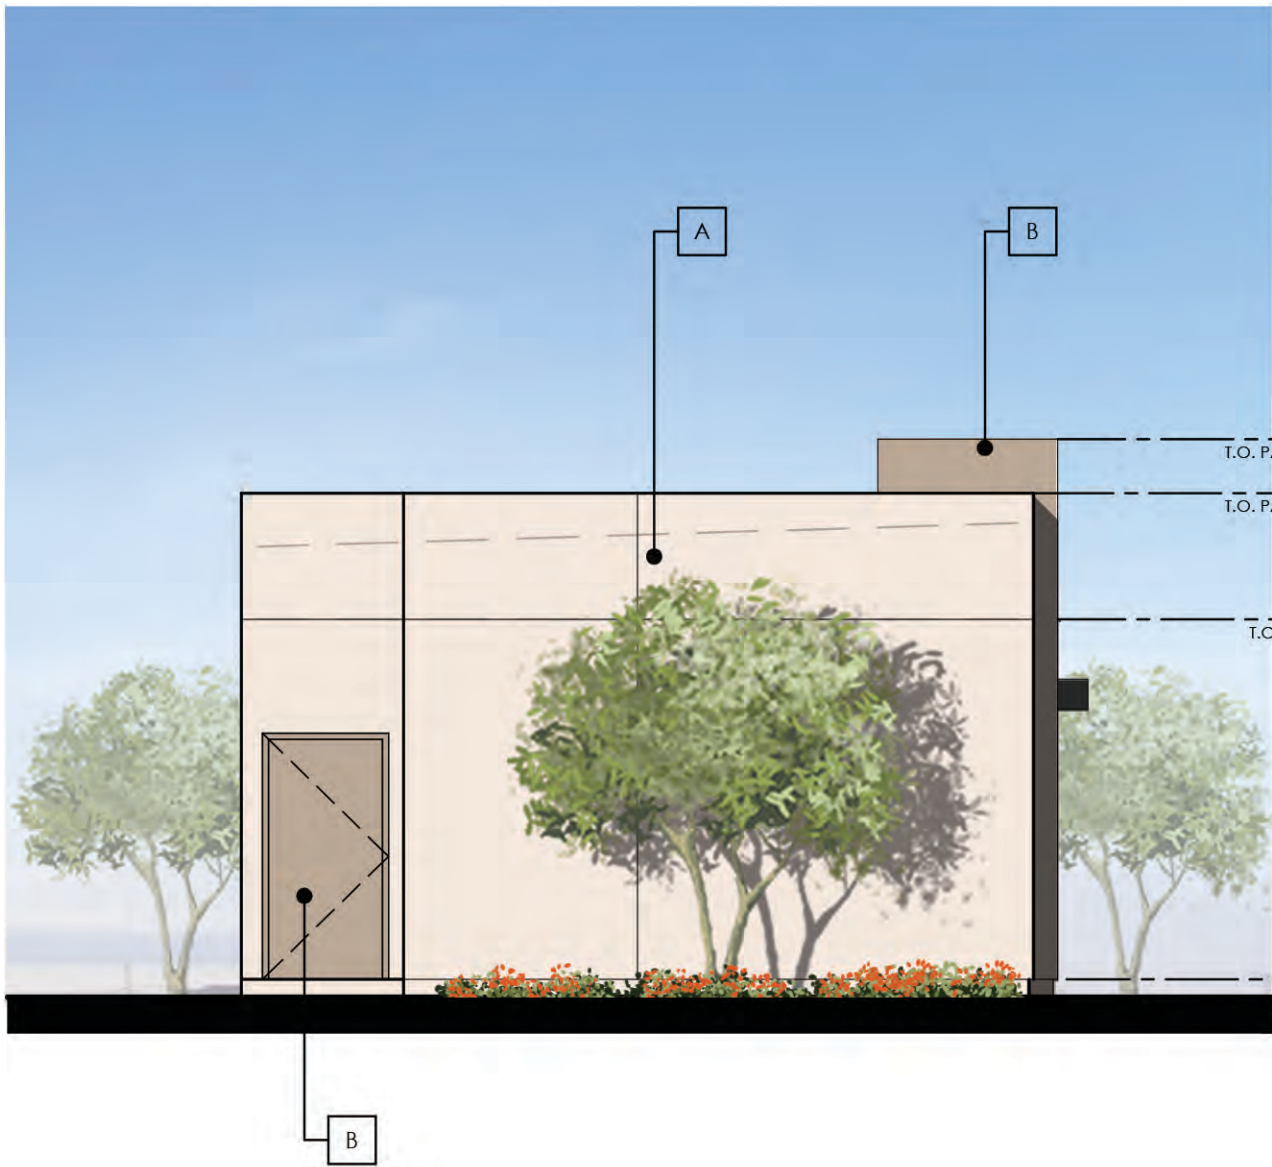

**GARAGE BUILDING TYPE 2
LEFT ELEVATION**

SCALE: 3/16" = 1'-0"

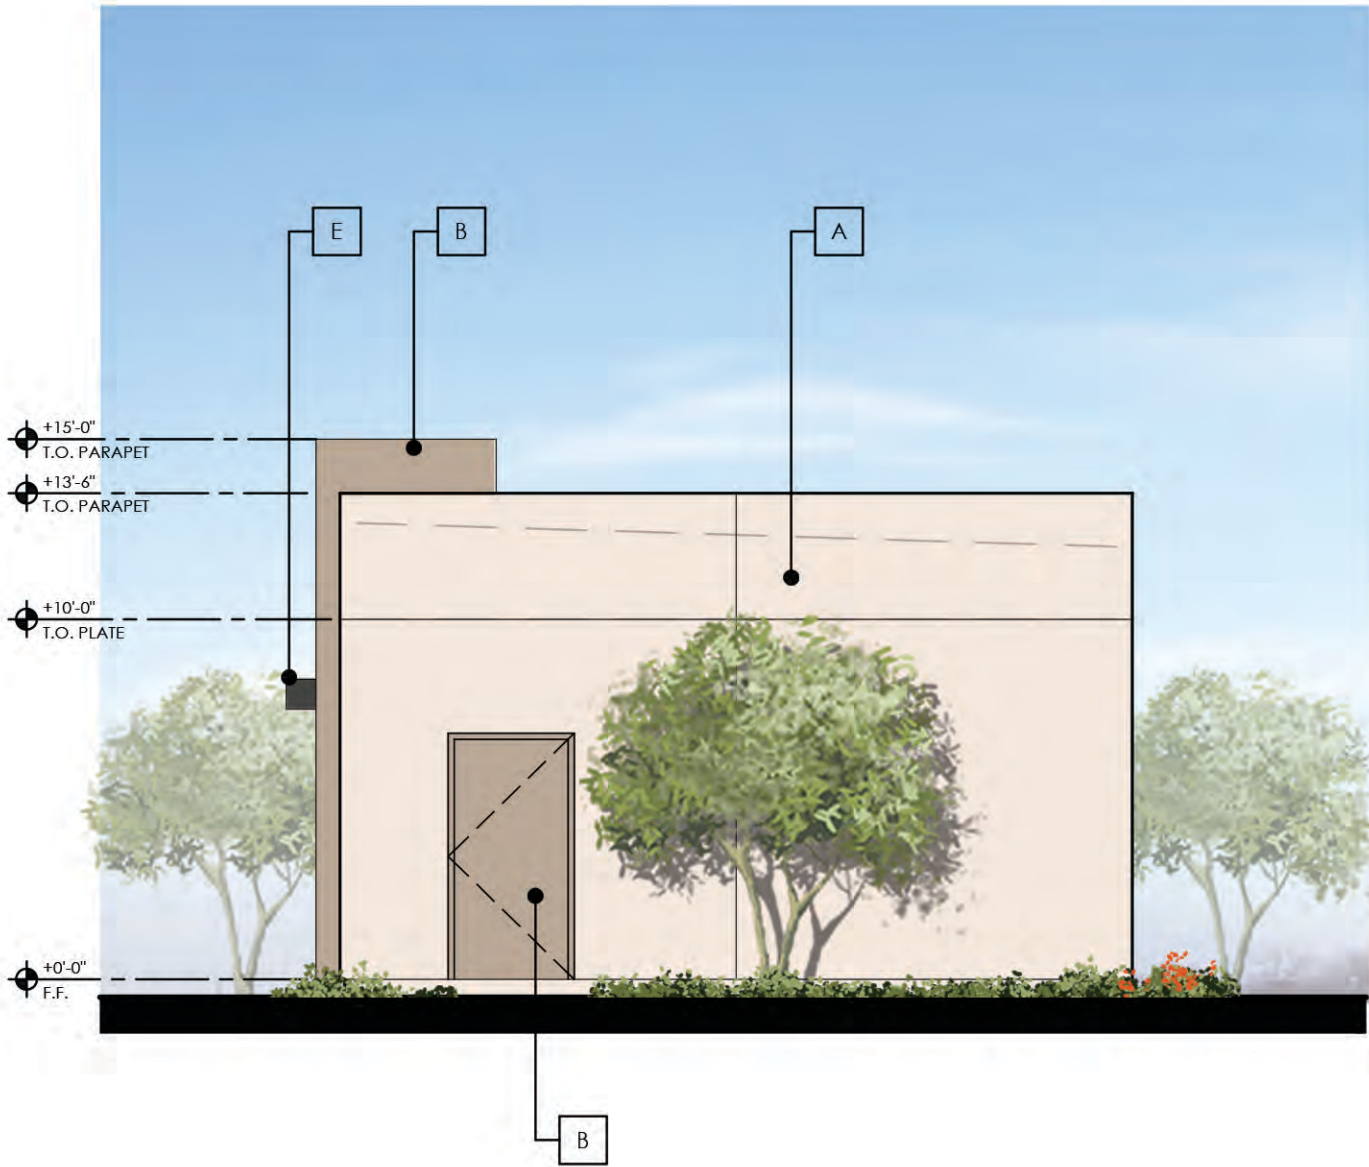

**GARAGE BUILDING TYPE 2
RIGHT ELEVATION**

SCALE: 3/16" = 1'-0"



**GARAGE BUILDING TYPE 2
TYPICAL SITE INTERIOR ELEVATION**


SCALE: 3/16" = 1'-0"

LOCATION	COLOR	SWATCH
A Stucco 1	MFG.: Sherwin Williams COLOR: SW 7114 - "Palish Peach" LRV: 85	
B Stucco 2	MFG.: Sherwin Williams COLOR: SW 4087 - "Trusty Tan" LRV: 37	
C Stucco Fascia	MFG.: Sherwin Williams COLOR: SW 7069 - "Iron Ore" LRV: 6	
D Metal Railing	MFG.: Sherwin Williams COLOR: SW 7069 - "Iron Ore" LRV: 6	
E Metal Sunscreen	MFG.: Sherwin Williams COLOR: SW 7069 - "Iron Ore" LRV: 6	
F Stone Veneer	MFG.: Coronado Stone COLOR: Urbana Split - Country Beige	
G Fiber Cement Board Siding	MFG.: Woodtone - Horizontal Panels Traditional Texture "Aspen Ridge" COLOR:	

PROJECT
**NO. 21-2043-01
PORTER &
IRON POINT
APARTMENTS**

CITY OF MARICOPA, AZ
ROERS COMPANIES

110 CHESHIRE LANE, #120
MINNETONKA, MN 55305
612-751-1285 p

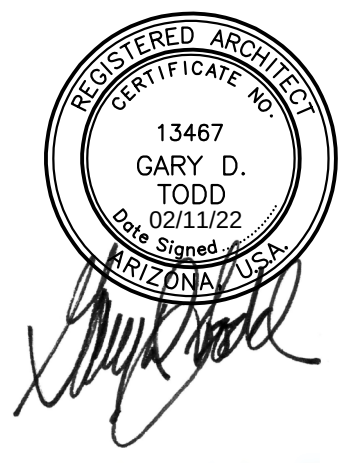

TODD + ASSOCIATES

CRITICAL THINKING / CREATIVE DESIGN

ARCHITECTURE. PLANNING.
LANDSCAPE ARCHITECTURE.

4019 N. 44TH ST. / PHOENIX, AZ 85018
602-952-8280 / TODDASSOC.COM

Copyright 2020 Todd & Associates, Inc.


PHASE
**02-09-2022
DEVELOPMENT REVIEW
PERMIT SUBMITTAL**

DATA
Proj Mgr.: A.M.
Drawn By: A.M.
Rev. Date: Description:




**GARAGE BUILDING TYPE 2
BUILDING ELEVATIONS**

A1.9

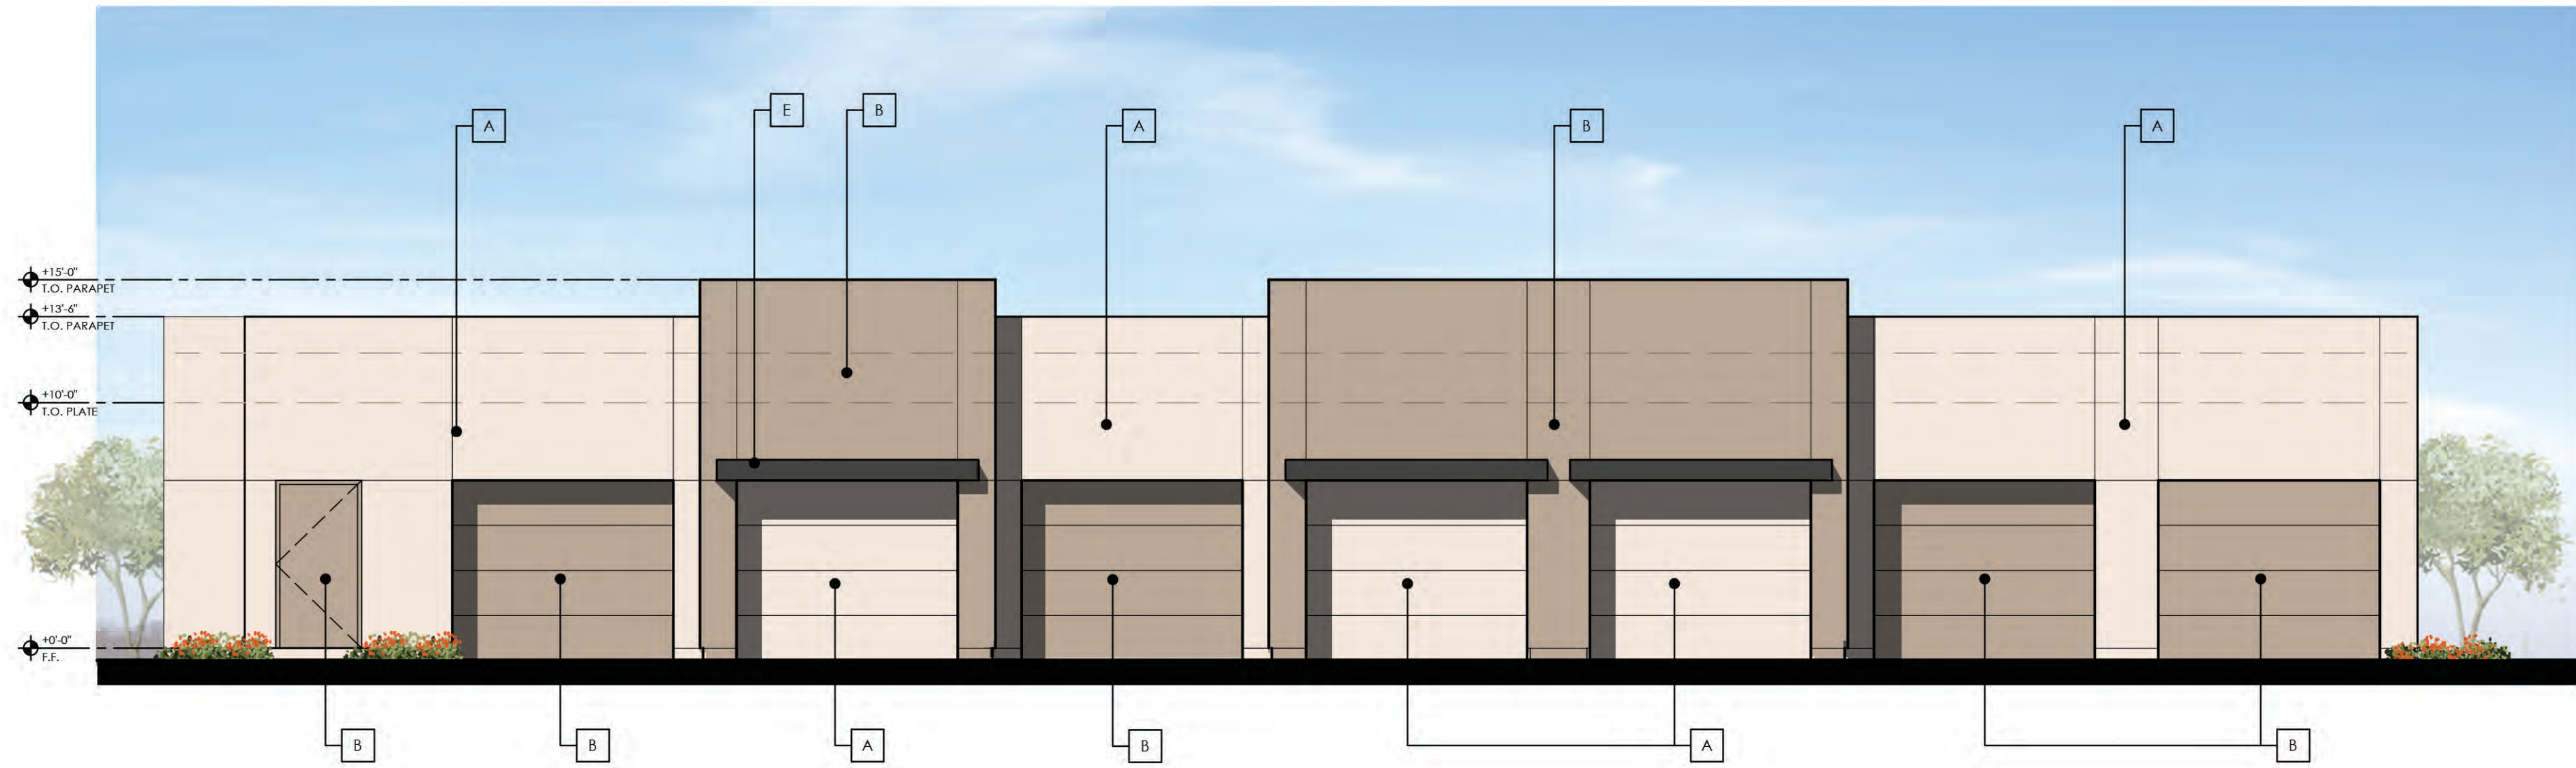


GARAGE BUILDING TYPE 3
TYPICAL SITE INTERIOR ELEVATION

SCALE: 3/32" = 1'-0"

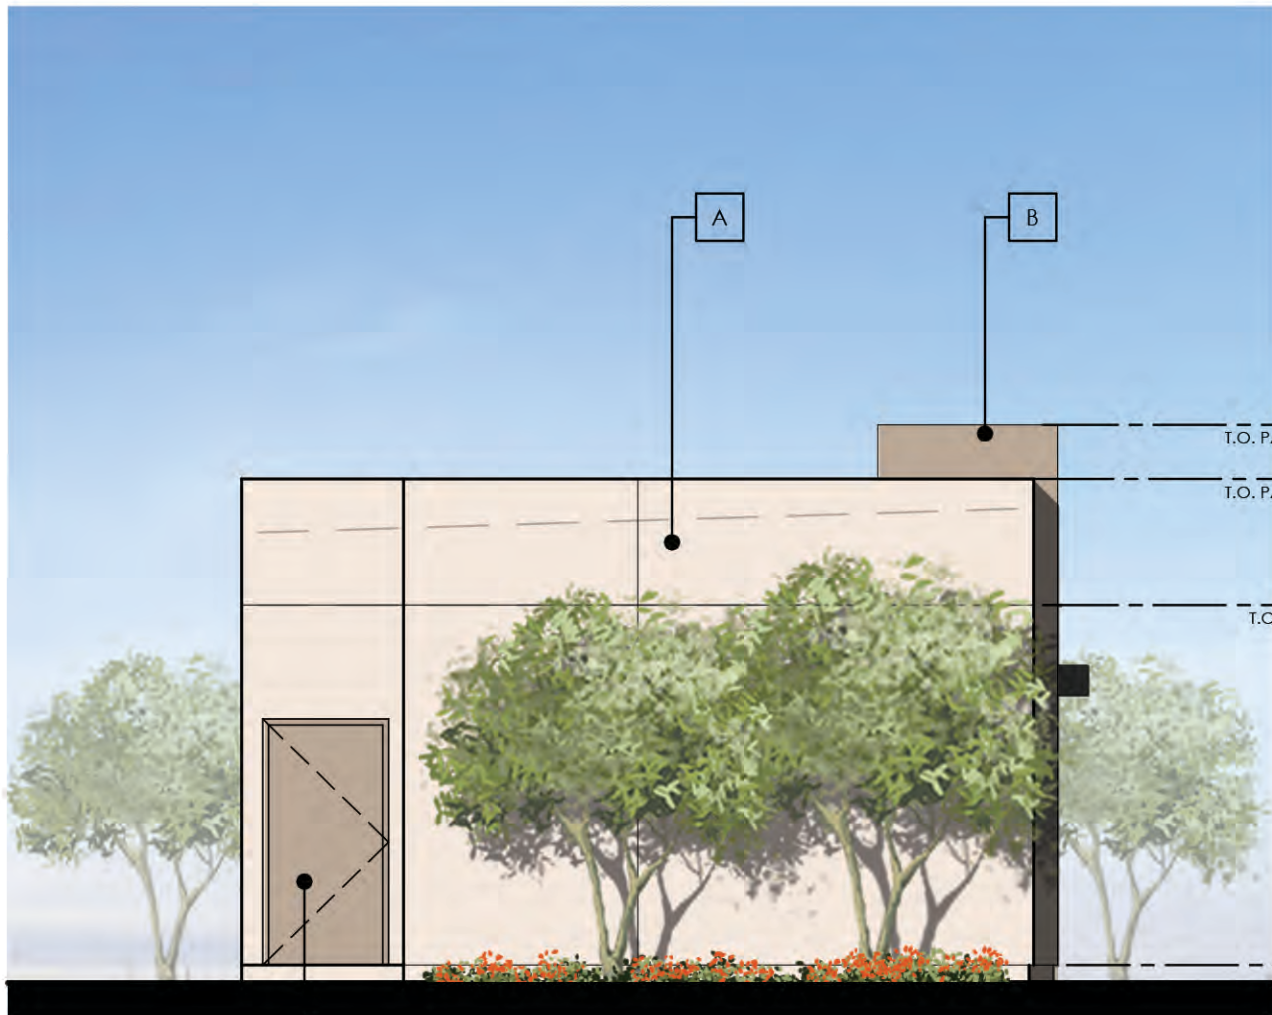

GARAGE BUILDING TYPE 3
LEFT ELEVATION

SCALE: 3/32" = 1'-0"

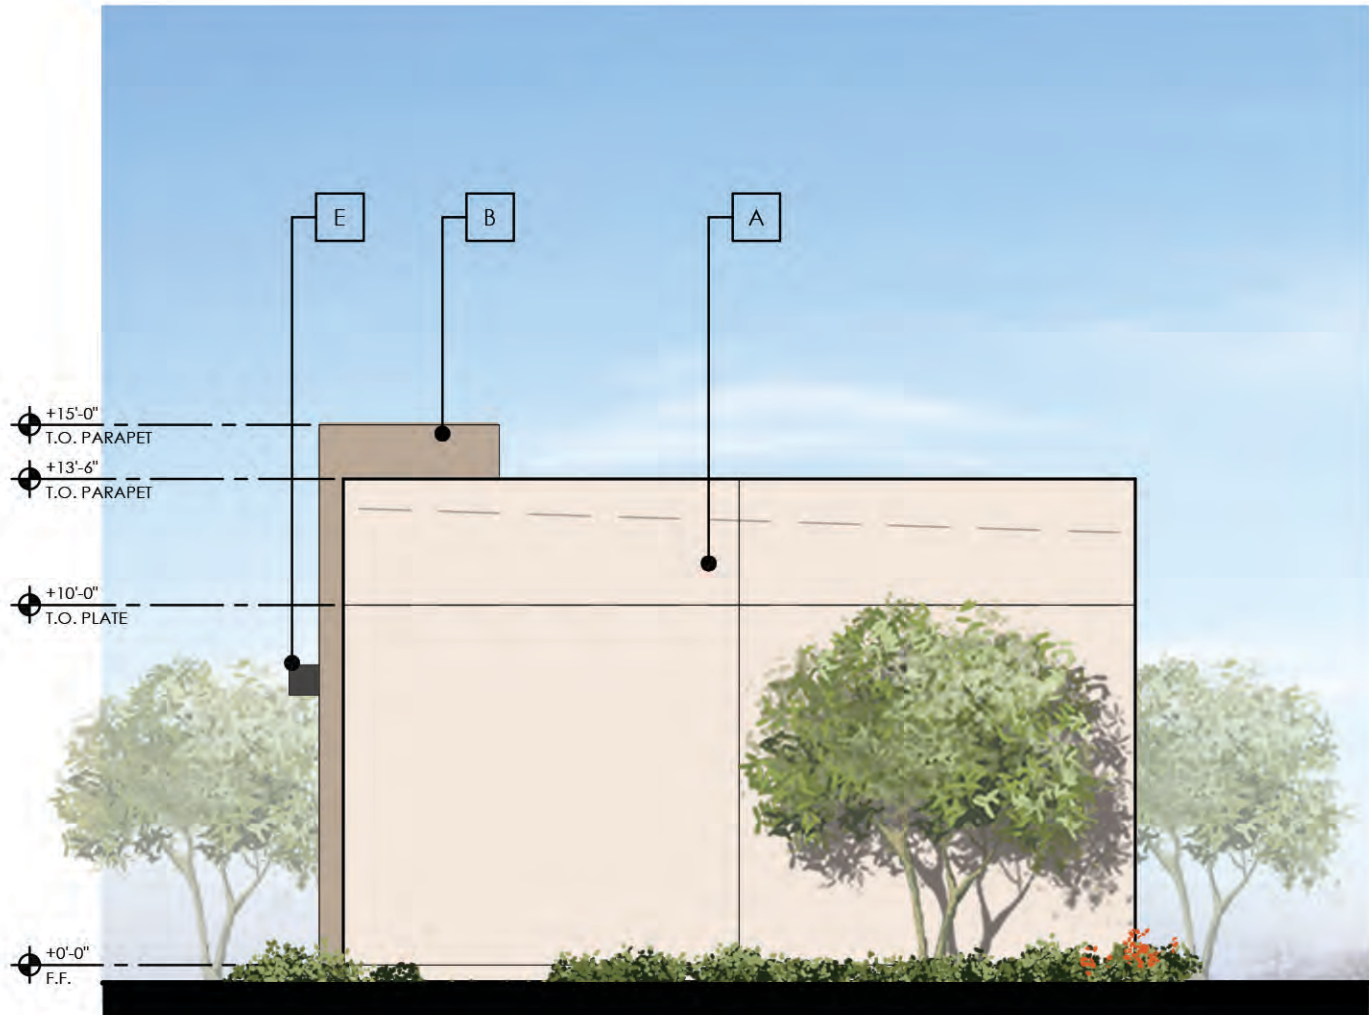

GARAGE BUILDING TYPE 3
RIGHT ELEVATION

SCALE: 3/32" = 1'-0"



GARAGE BUILDING TYPE 3
TYPICAL SITE INTERIOR ELEVATION


SCALE: 3/32" = 1'-0"

LOCATION	COLOR	SWATCH
A Stucco 1	MFG.: Sherwin Williams COLOR: SW 9085 - "Touch of Sand" LRV: 58	
B Stucco 2	MFG.: Sherwin Williams COLOR: SW 6100 - "Practical Beige" LRV: 46	
C Stucco Fascia	MFG.: Sherwin Williams COLOR: SW 7069 - "Iron Ore" LRV: 6	
D Metal Railing	MFG.: Sherwin Williams COLOR: SW 7069 - "Iron Ore" LRV: 6	
E Metal Sunscreen	MFG.: Sherwin Williams COLOR: SW 7069 - "Iron Ore" LRV: 6	
F Stone Veneer	MFG.: Coronada Stone COLOR: Smooth Limestone - Cream	
G Fiber Cement Board Siding	MFG.: Woodstone - Horizontal Panels COLOR: Traditional Texture "Aspen Ridge"	
H Fiber Cement Board Fascia	MFG.: Woodstone - Trim COLOR: SW 6002 - "Aspen Ridge"	
I Stucco 3	MFG.: Sherwin Williams COLOR: SW 7081 - "Sensuous Gray" LRV: 21	

PROJECT
NO. 21-2043-01
**PORTER &
IRON POINT
APARTMENTS**

CITY OF MARICOPA, AZ
CLIENT
ROERS COMPANIES

110 CHESHIRE LANE, #120
MINNETONKA, MN 55305
612-751-1285 p

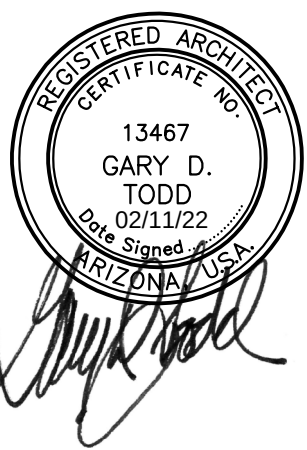

4019 N. 44TH ST. / PHOENIX, AZ 85018
602-952-8280 / TODDASSOC.COM
Copyright 2020 Todd & Associates, Inc.

02-09-2022
DEVELOPMENT REVIEW
PERMIT SUBMITTAL

Proj Mgr.: A.M.
Drawn By: A.M.
Rev. Date: Description:



GARAGE BUILDING TYPE 3
BUILDING ELEVATIONS

A1.10