




MARCH 2023



Building the Future Today

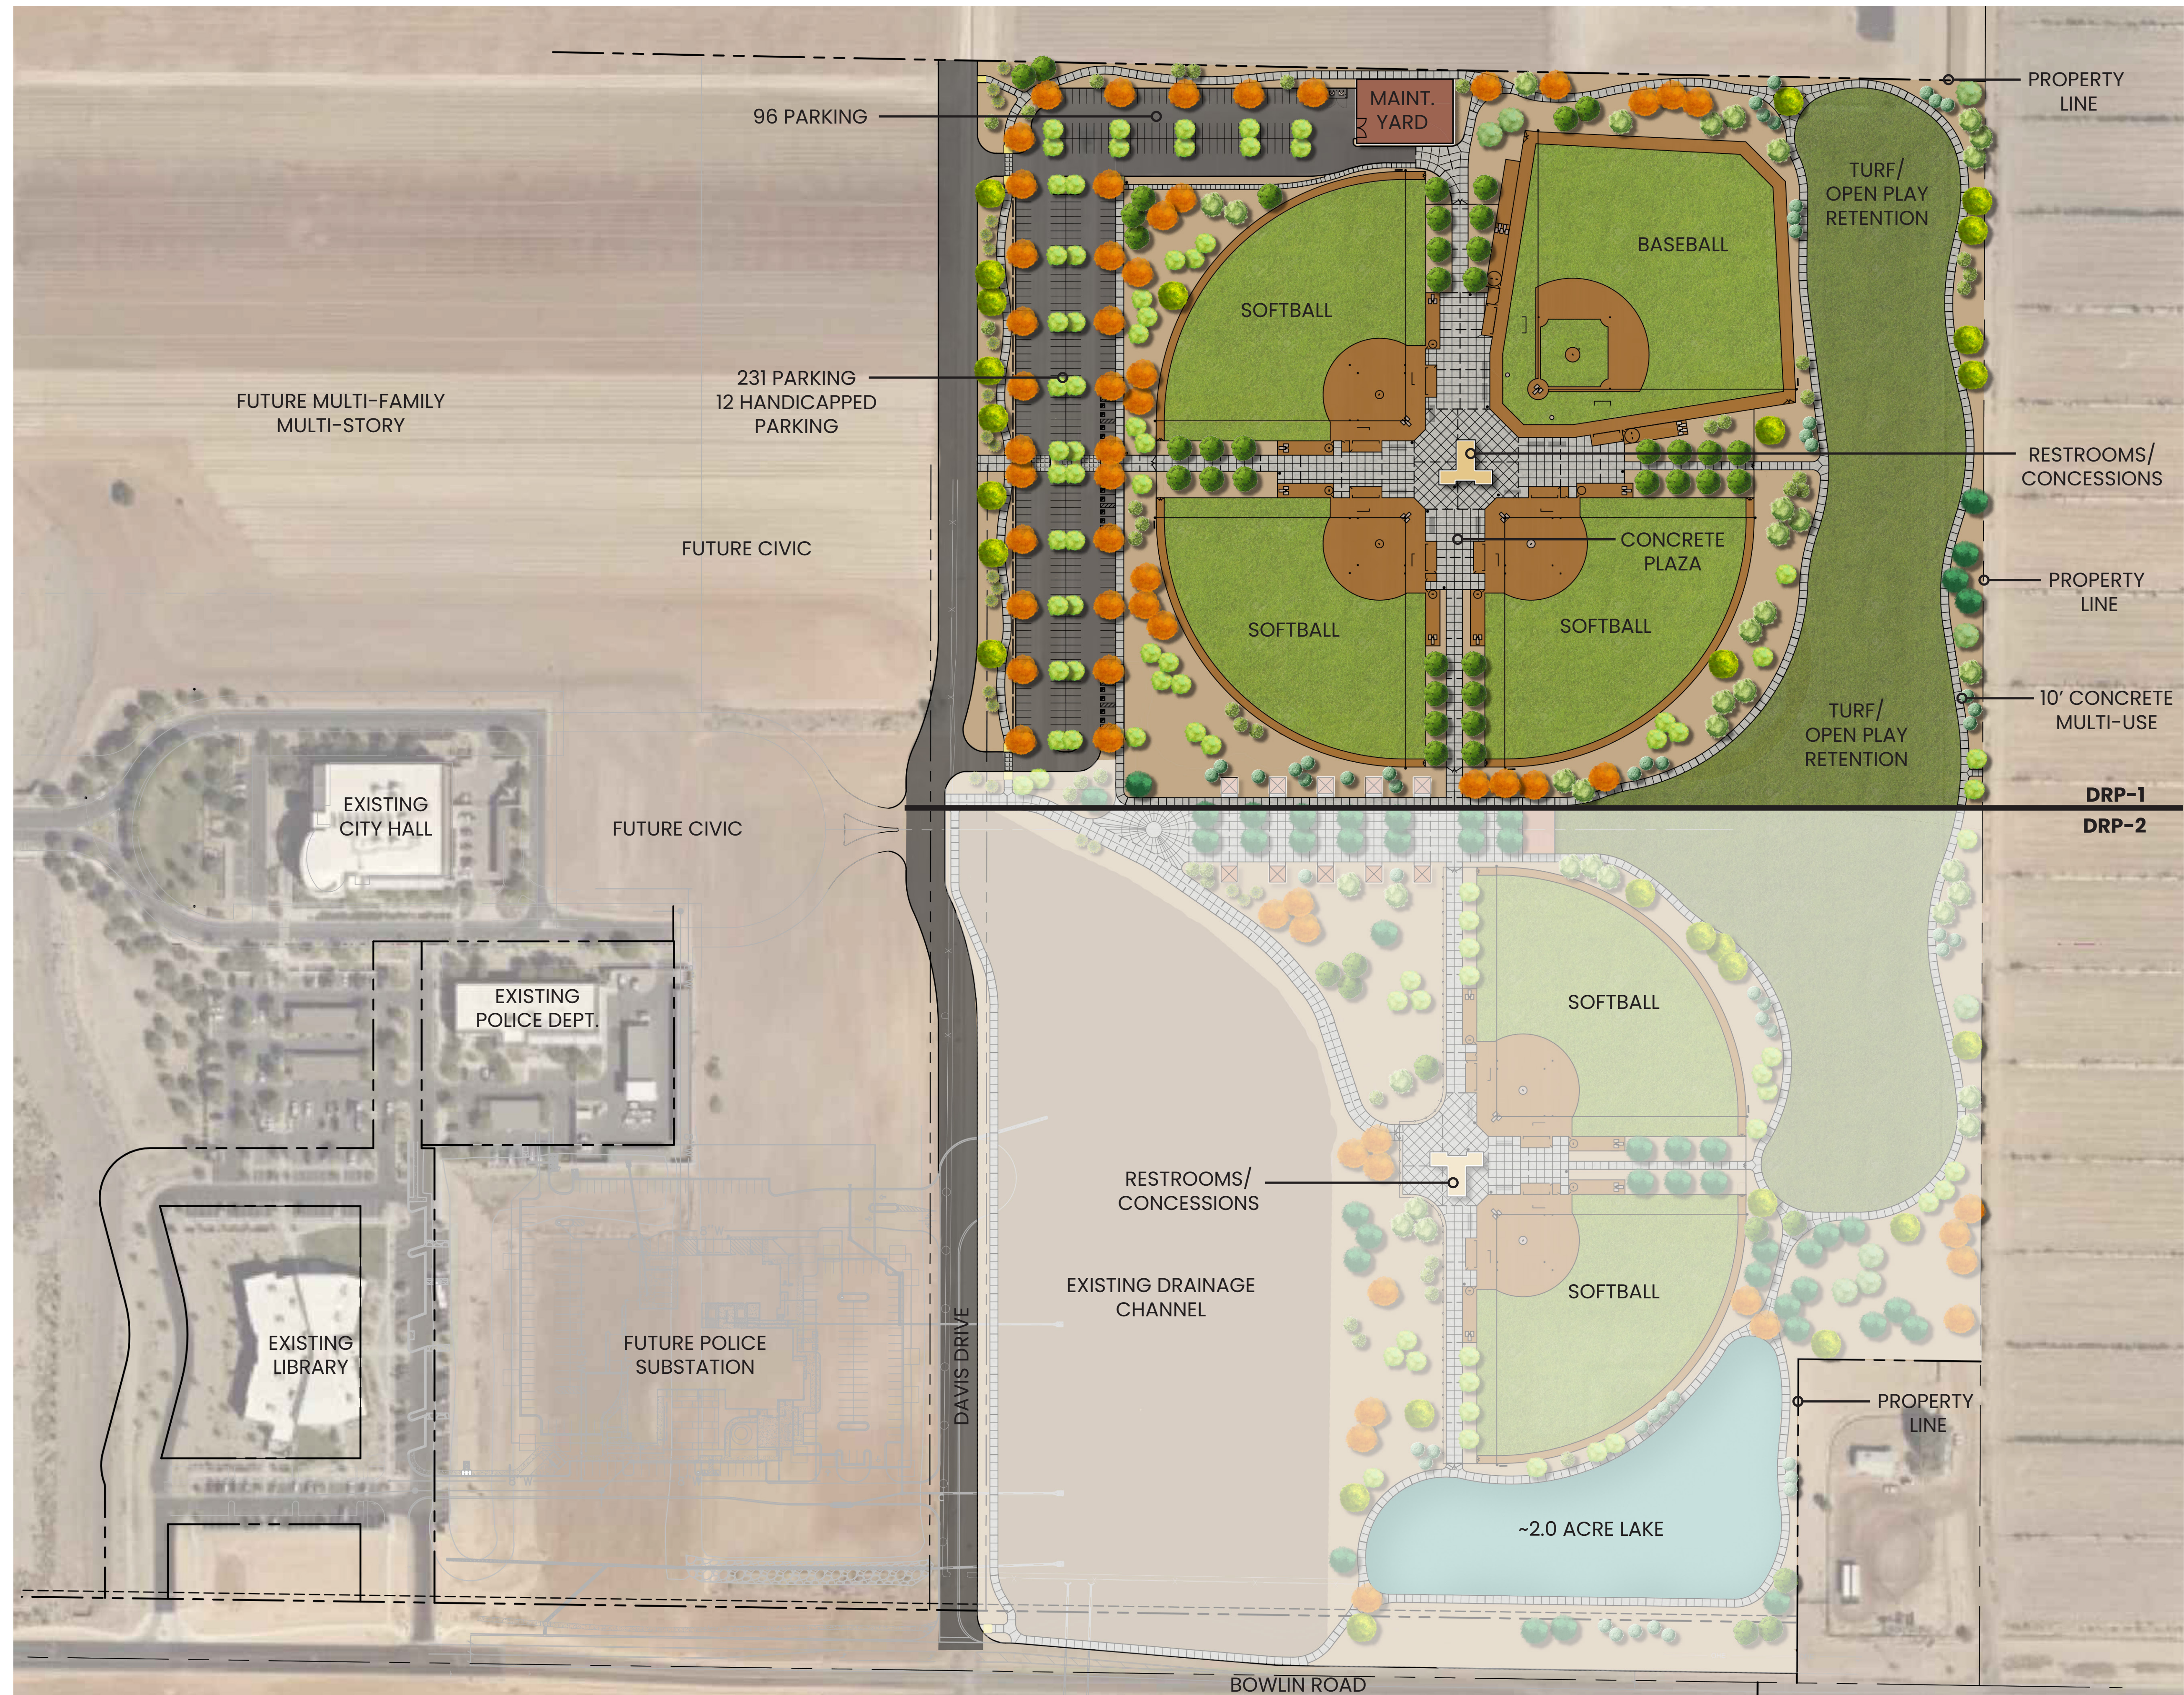

Civic Center Park Conceptual Design




Design

0' 25' 50' 100' 200'

Scale: 1" = 100'

PLANTING AND TURF AREA QUANTITIES:
OPEN TURF AREA PROVIDED: 174,436 S.F.
BALLFIELD TURF AREA PROVIDED: 308,901 S.F.
TOTAL TURF AREA PROVIDED: 483,337 S.F. ~11 ACRES
SITE AREA: ~23 ACRES
TURF PERCENTAGE PROVIDED: 48%
TREES PROVIDED: 245
SHRUBS AND ACCENTS PROVIDED: 751

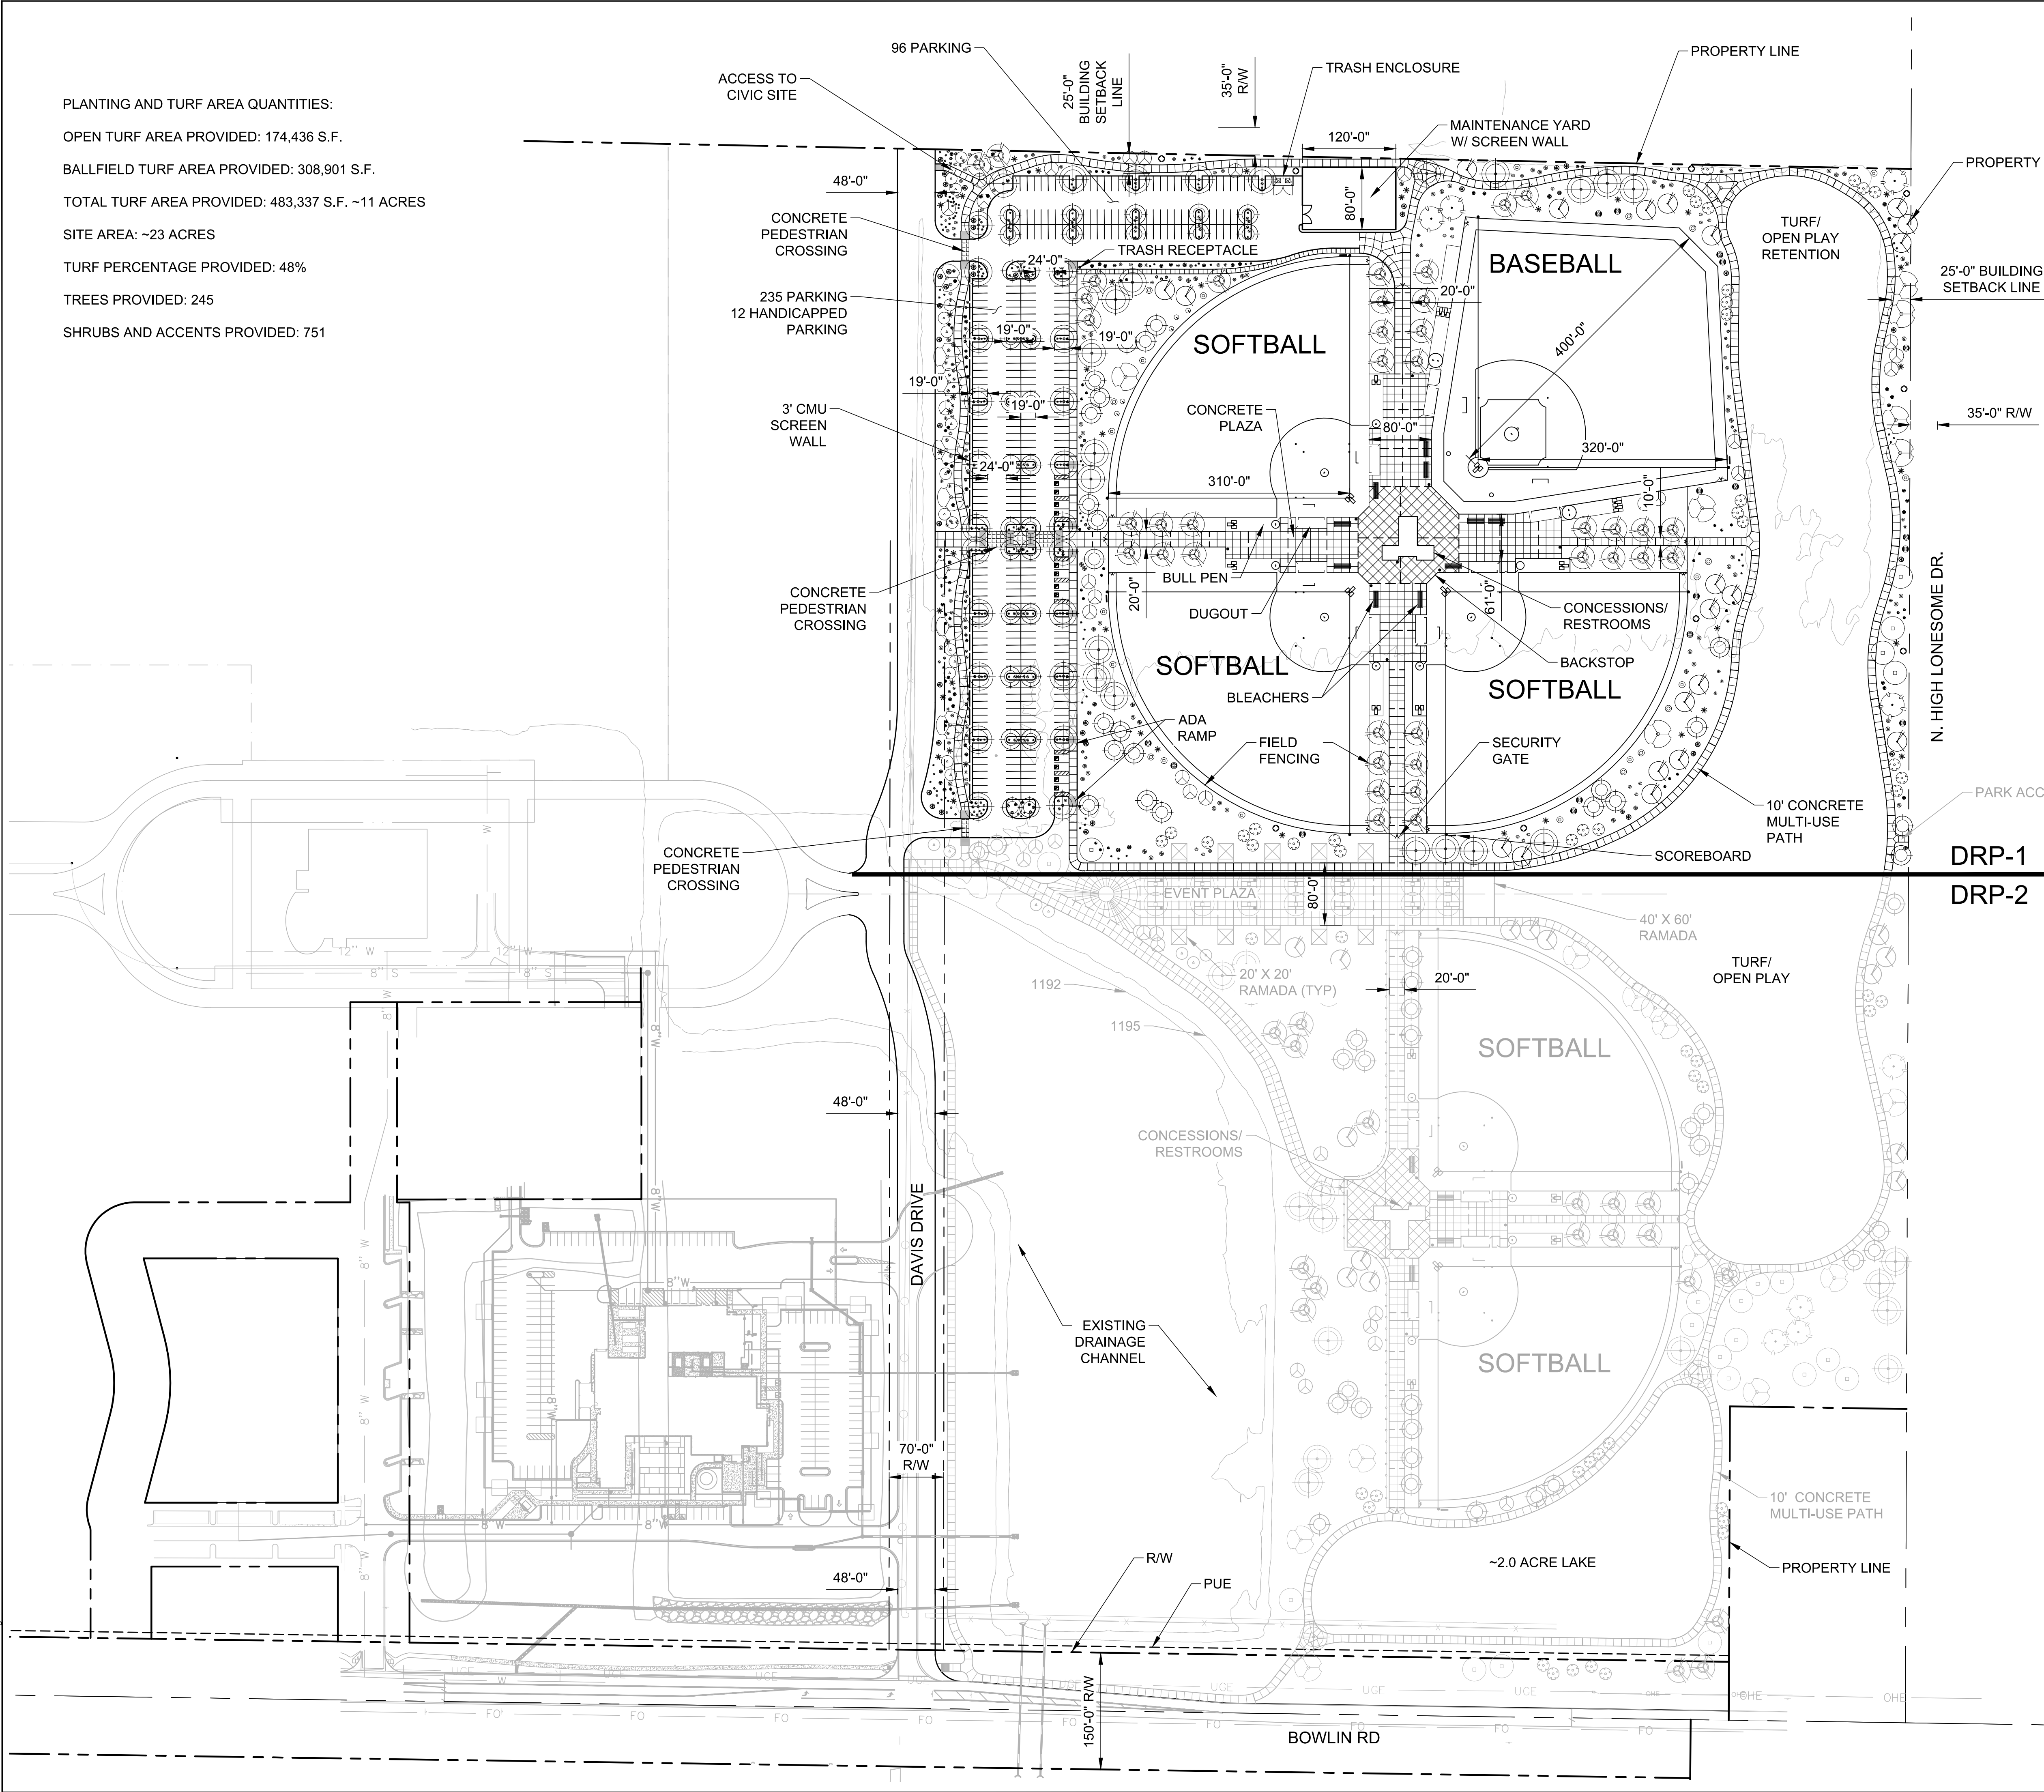

PLANT SCHEDULE

SYMBOL	BOTANICAL/ COMMON
TREES:	
	Acacia aneura Mulga
	Acacia willardiana Palo Blanco
	Chilopsis linearis 'Art's Seedless' Art's Seedless Desert Willow
	Chitalpa tashkentensis Chitalpa
	Fraxinus velutina 'Fan-Tex' Fan Tex Ash
	Olneya tesota Ironwood
	Pistache x 'Red Push' Red Push Pistache
	Sophora secundiflora Texas Mountain Laurel
	Tipuana tipu Tipu Tree
	Ulmus parvifolia Evergreen Elm
SHRUBS:	
	Ambrosia deltoidea Triangle Leaf Bursage
	Calliandra eriophylla Pink Fairy Duster
	Encelia farinosa Brittlebush
	Eremophila maculata Valentine Bush
	Hyptis emoryi Desert Lavender
	Justicia californica Chuparosa
	Larrea tridentata Creosote
	Leucophyllum candidum 'Thunder Cloud' Thunder Cloud Sage
	Ruellia brittoniana Mexican Petunia
	Rusellia equisetiformis Coral fountain
	Simmondsia chinensis Jojoba
	Sphaeralcea ambigua Globe Mallow
	Tecoma stans 'Solar Flare' Solar Flare Tecoma
	Tecoma stans 'Crimson Flare' Crimson Flare Tecoma
	Viguiera deltoidea Goldeneye
	Ziziphus obtusifolia Lotebush
ACCENTS:	
	Agave weberi Weber's Agave
	Asclepias subulata Desert Milkweed
	Bouteloua curtipendula Sideoats Grama
	Euphorbia rigida Gopher Plant
	Ephedra viridis Mormon Tea
	Hesperaloe parviflora 'Brakelights' Brakelights Yucca
	Muhlenbergia capillaris 'Regal Mist' Pink Muhly
	Muhlenbergia rigens Deer Grass
	Nolina texana Texas Bear Grass
	Sphagneticola trilobata Yellow Dot



4649 E COTTON GIN LOOP B2
PHOENIX, AZ 85040
602.438.2221

CONSULTANTS:

CLIENT:



CITY OF MARICOPA
CIVIC CENTER PARK
LANDSCAPE & HARDSCAPE PLAN

#	DATE	DESCRIPTION
REVISIONS		

DESIGNED BY: JB/AL	DRAWN BY: AL
CHECKED BY: JB	APPROVED BY: JB
SCALE:	DATE: 03/09/23
DRAWING NO:	SHEET NO:

LS200

OF

